
ROOM SCHEDULE

NUMBER	NAME	AREA
100	EXISTING VESTIBULE	21 m²
101	EXISTING LOBBY	76 m²
102	UNIVERSAL W/C	10 m²
103	EXISTING W/C	4 m²
104	EXISTING MULTIPURPOSE RM	57 m²
105	EXISTING SUPPLY RM	14 m²
106	RECEPTION	17 m²
107	STAFF	14 m²
108	STAFF RM	20 m²
109	OFFICE	9 m²
110	GENDER INCLUSIVE CHANGE RM	123 m²
111	CHANGE RM	3 m²
112	CHANGE RM	3 m²
113	CHANGE RM	3 m²
114	CHANGE RM	3 m²
115	CHANGE RM	3 m²
116	CHANGE RM	3 m²
117	CHANGE RM	3 m²
118	CHANGE RM	3 m²
119	CHANGE RM	3 m²
120	CHANGE RM	3 m²
121	W/C	2 m²
122	W/C	2 m²
123	BF W/C	2 m²
124	W/C	2 m²
125	W/C	1 m²
126	LIMITED MOBILITY W/C	2 m²
127	W/C	1 m²
128	W/C	2 m²
129	SHOWER	6 m²
130	FAMILY SHOWER RM	5 m²
131	SHOWER RM	4 m²
132	SHOWER RM	4 m²
133	SHOWER RM	4 m²
134	SHOWER RM	4 m²
135	SHOWER RM	4 m²
136	STEAM RM MECH	3 m²
137	UNIVERSAL DRESSING & SHOWER RM	10 m²
139	EXSITING STEAM RM	11 m²
140	FIRST AID RM	11 m²
141	EXISTING MECH RM	78 m²
142	EXISTING STORAGE	47 m²
143	EXISTING POOL MECH	70 m²
144	EXISTING CHEMICAL RM	4 m²
145	EXISTING NATATORIUM	979 m²

INTERIOR PARTITION SCHEDULE

TYPE	ASSEMBLY DESCRIPTION	STC RATING	ABC DESIGN NO.
2.2	12.7mm GYPSUM BOARD - MOISTURE RESISTANT 152mm STEEL STUDS @ 400 O.C. 150mm MINERAL FIBRE INSULATION 12.7mm GYPSUM BOARD - MOISTURE RESISTANT		
2.4	15.9mm GYPSUM BOARD - TYPE 'X' 152mm STEEL STUDS @ 400 O.C. 150mm MINERAL FIBRE INSULATION 15.9mm GYPSUM BOARD - TYPE 'X'	51	S7a
4.1	12.7mm GYPSUM BOARD - MOISTURE RESISTANT 152mm METAL STUDS @ 400mm O.C.		
4.2	12.7mm GYPSUM BOARD 152mm METAL STUDS @ 400mm O.C.		
4.4	12.7mm GYPSUM BOARD 92mm STEEL STUDS @ 400mm O.C.		
4.8	15.9mm GYPSUM BOARD - TYPE 'X' 92mm STEEL STUDS @ 400mm O.C. 15.9mm GYPSUM BOARD - TYPE 'X'	38	S4d
5.2	140mm CONCRETE MASONRY UNITS WALL HEIGHT OF 3400mm AFF		B1a
5.2a	140mm CONCRETE MASONRY UNITS WALL HEIGHT OF 2600mm AFF		B1a
5.2b	140mm CONCRETE MASONRY UNITS WALL HEIGHT OF 2200mm AFF		B1a
5.3	200mm CONCRETE MASONRY UNITS	50	B1b

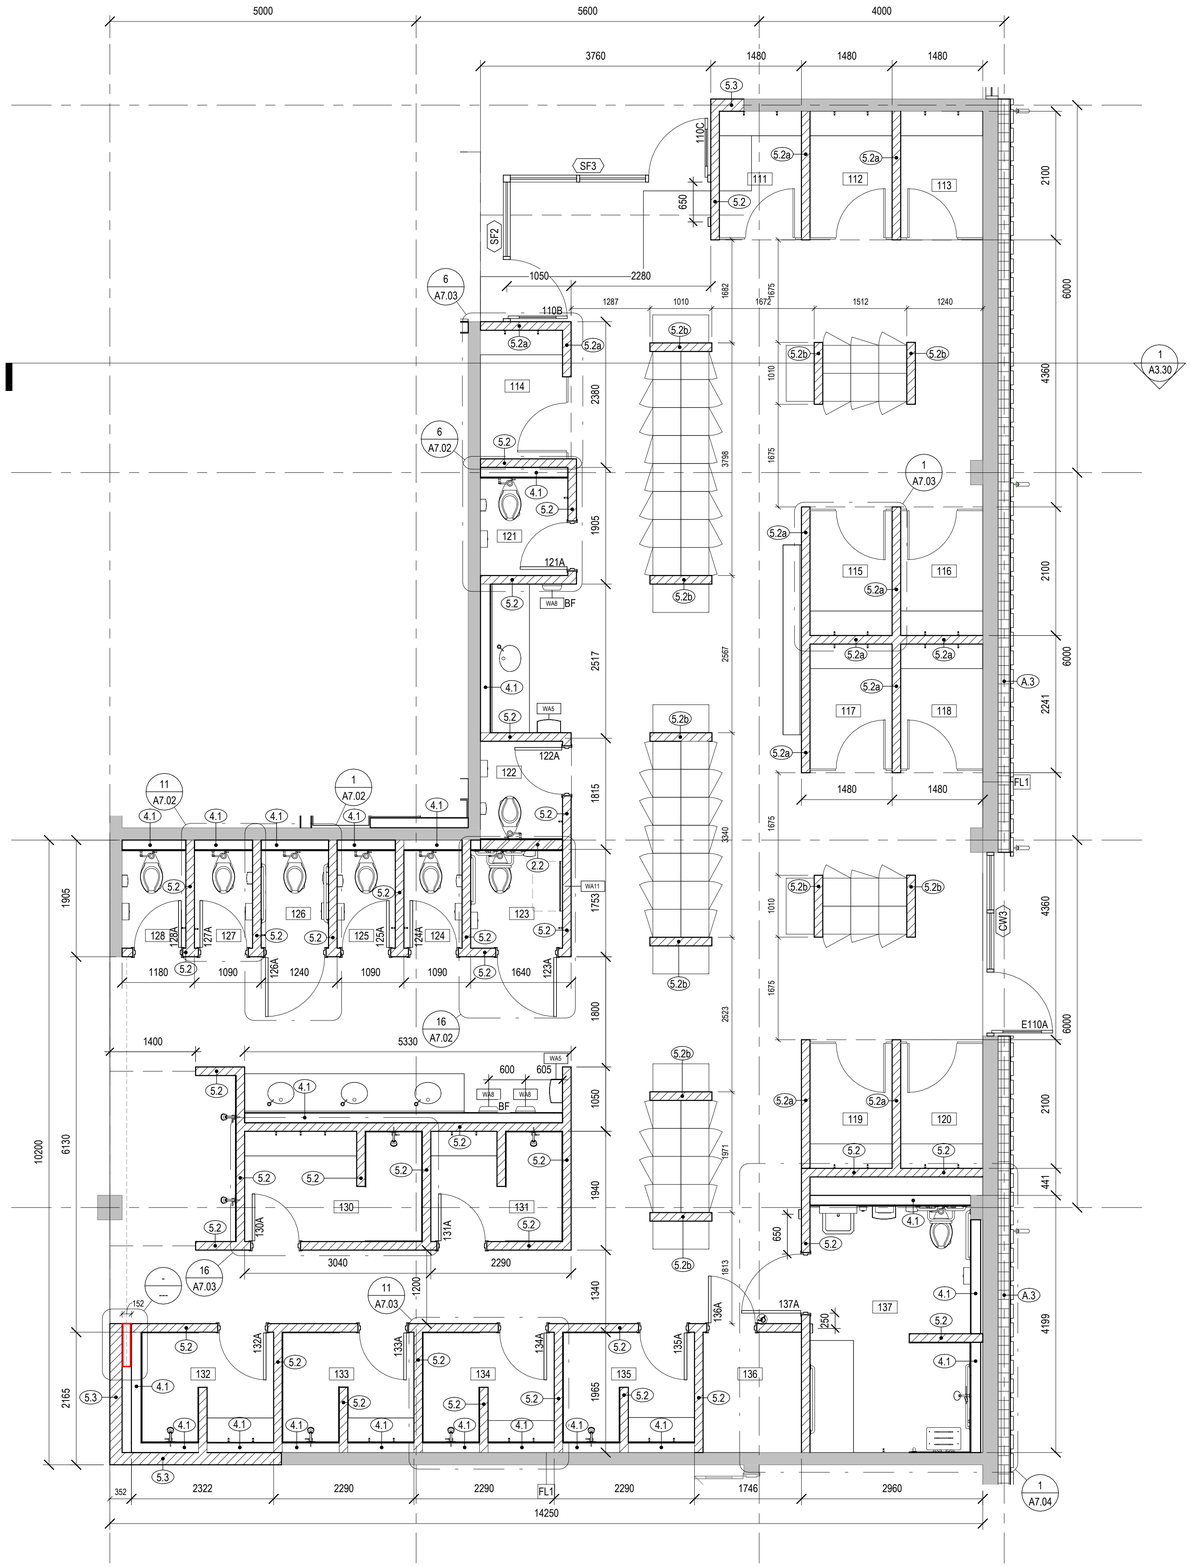

1 | ENLARGED CHANGEROOM FLOOR PLAN
SCALE: 1 : 50

Group2
Architecture
Interior Design

ISSUES / REVISIONS

NO.	DATE	REVISION

Group2 Architecture Interior Design Ltd.
SEAL

KEY PLAN

PROJECT NORTH TRUE NORTH

PROJECT TITLE
Innisfail Aquatic Centre Renovation

DRAWING TITLE
ENLARGED CHANGEROOM FLOOR PLAN

CHECKED	DRAWN	DRAWING	REVISION
GL	PP/JL	A7.01	

FILE
25006