
INNISFAIL AQUATIC CENTRE RENOVATION

5117 42 STREET, TOWN OF INNISFAIL, ALBERTA, T4G 1S7

ISSUED FOR TENDER PACKAGE #2

JULY 11, 2025

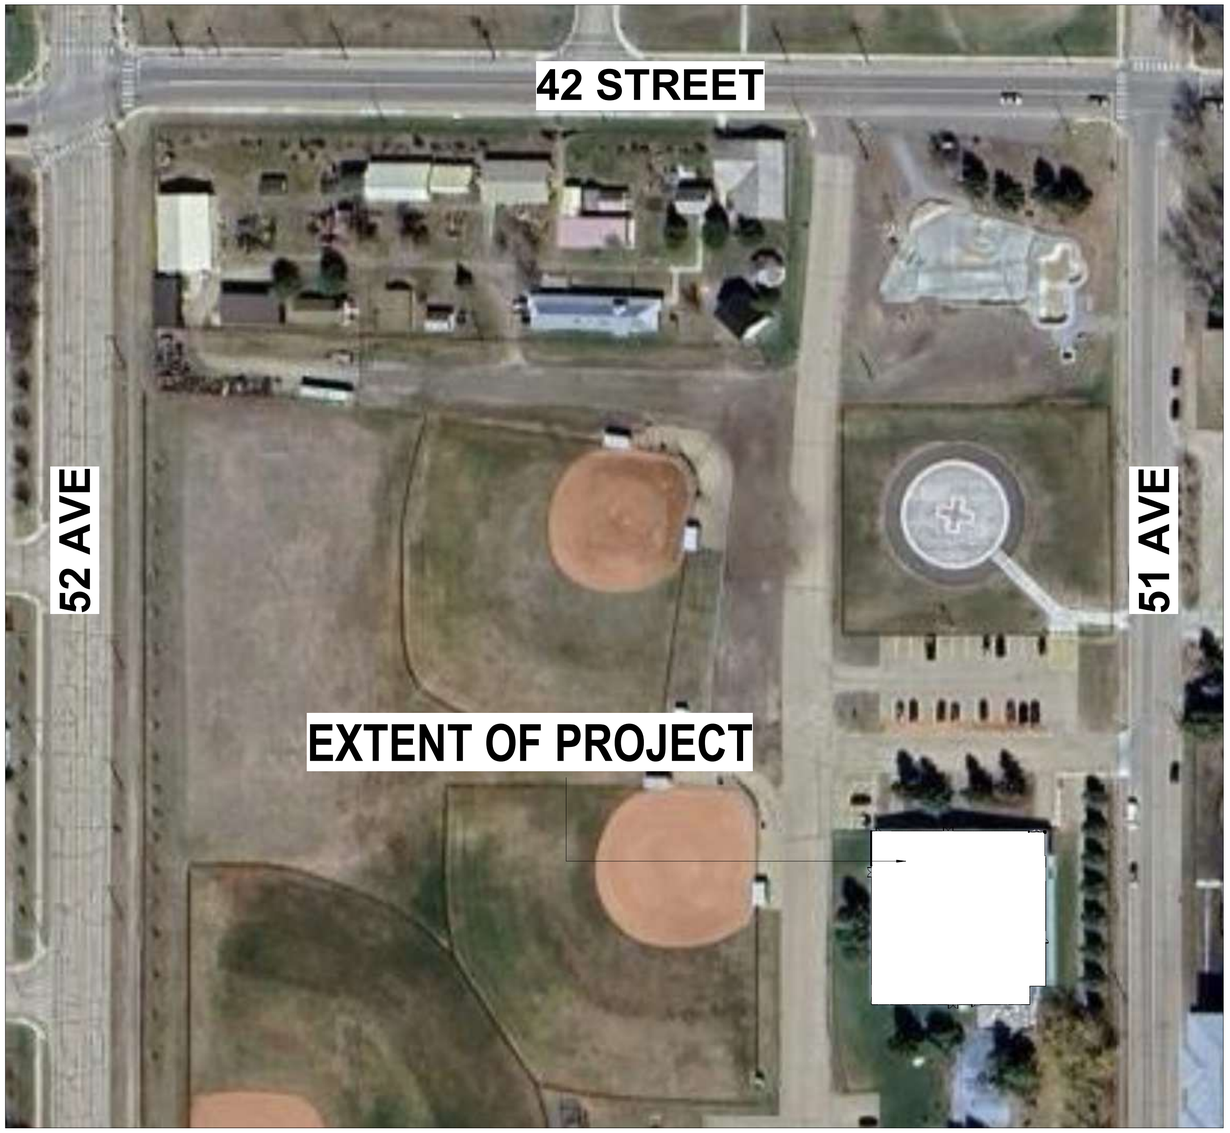

1 | KEY PLAN
SCALE: 1 : 750

ARCHITECTURAL

GROUP2 ARCHITECTURE INTERIOR DESIGN

SHEET #	SHEET NAME
A0.00	COVER SHEET
A0.10	GENERAL NOTES AND SCHEDULES
A0.11	DOOR & WINDOW SCHEDULES EXTERIOR
A0.12	DOOR & WINDOW SCHEDULES INTERIOR
A0.20	TYPICAL FIRE/ACOUSTIC DETAILS
A0.30	LIFE SAFETY PLANS
A2.20	FLOOR PLAN - DEMOLITION PLAN
A2.21	FLOOR PLAN
A2.25	REFLECTED CEILING PLAN
A2.40	ROOF PLAN
A3.00	DEMOLITION EXTERIOR ELEVATIONS
A3.10	EXTERIOR ELEVATIONS
A3.30	BUILDING SECTIONS
A4.00	WALL SECTIONS
A5.00	PLAN DETAILS
A5.10	SECTION DETAILS
A5.40	INTERIOR DETAILS
A7.00	INTERIOR NOTES
A7.01	ENLARGED CHANGEROOM FLOOR PLAN
A7.02	LARGE SCALE PLANS & ELEVATIONS
A7.03	LARGE SCALE PLANS & ELEVATIONS
A7.04	LARGE SCALE PLANS & ELEVATIONS
A7.05	LARGE SCALE PLANS & ELEVATIONS
A8.00	ROOM FINISH SCHEDULE
A8.01	FINISH PLANS
A8.02	FINISH SECTIONS & DETAILS
A8.03	INTERIOR ELEVATIONS
A9.00	MILLWORK LARGE SCALE PLANS & ELEVATIONS
A9.01	MILLWORK LARGE SCALE PLANS & ELEVATIONS
A9.02	MILLWORK LARGE SCALE PLANS & ELEVATIONS
A9.03	MILLWORK LARGE SCALE PLANS & ELEVATIONS
A10.00	FURNITURE AND EQUIPMENT FLOOR PLAN

MECHANICAL

MCW CONSULTANTS LTD.

SHEET #	SHEET NAME
M0-00	MECHANICAL COVERPAGE & SYMBOL LEGEND
M1-00	FOUNDATION DEMO PLAN
M1-01	PLUMBING DEMO PLAN
M1-02	HVAC DEMO PLAN
M1-03	ROOF DEMO PLAN
M2-00	FOUNDATION RENO PLAN
M2-01	PLUMBING RENO PLAN
M2-02	HVAC RENO PLAN
M2-03	ROOF RENO PLAN
M3-00	LARGE SCALE MECH ROOM PLANS
M3-01	CHANGEROOM PLUMBING PLAN
M4-00	SCHEMATICS I
M4-01	SCHEMATICS II
M6-00	MECHANICAL SCHEDULES I
M6-01	MECHANICAL SCHEDULES II
M6-02	MECHANICAL SCHEDULES III

ELECTRICAL

MCW CONSULTANTS LTD.

SHEET #	SHEET NAME
E1.00	ELECTRICAL SYMBOL LEGEND & DRAWING LIST
E2.00	MAIN FLOOR LIGHTING & EMERGENCY DEMOLITION PLAN
E2.01	MAIN FLOOR LIGHTING & EMERGENCY RENOVATION PLAN
E2.02	MAIN FLOOR LIGHTING CONTROL PLAN
E2.03	LIGHTING DETAILS
E2.04	LIGHTING SCHEDULE
E3.00	MAIN FLOOR POWER AND SYSTEMS DEMOLITION PLAN
E3.01	MAIN FLOOR POWER AND SYSTEMS RENOVATION PLAN
E3.02	POWER SINGLE LINE DEMOLITION RISER DIAGRAM
E3.03	POWER SINGLE LINE RENOVATION RISER DIAGRAM
E3.04	POWER AND SYSTEMS DETAILS #1
E3.05	POWER AND SYSTEMS DETAILS #2
E3.06	FIRE ALARM RISER & DETAILS
E3.07	POWER SHEDULES

Group2
Architecture
Interior Design

ISSUES / REVISIONS

NO.	DATE	REVISION
1	2025-06-06	ISSUED FOR TENDER PACKAGE #1
2	2025-06-18	ISSUED FOR BUILDING PERMIT
5	2025-07-11	ISSUED FOR TENDER PACKAGE #2

Group2 Architecture Interior Design Ltd.

SEAL

ANNELIESE C. FRIS
REGISTERED
ARCHITECT
ALBERTA

2025-07-10

KEY PLAN

PROJECT NORTH TRUE NORTH

PROJECT TITLE

Innisfail Aquatic Centre Renovation

DRAWING TITLE

COVER SHEET

CHECKED	DRAWN	DRAWING	REVISION
GL	PP	A0.00	5

FILE

25006

GENERAL ABBREVIATION

ALBERTA BUILDING CODE	ABC	LOW POINT	LPT
ABOVE FINISH FLOOR	AFF	LUMBER	LBR
ACOUSTIC SEALANT	AS		
AIR VAPOUR BARRIER	AVB	MAKEUP AIR UNIT	MAU
AIR MOISTURE BARRIER	AMB	MASONRY OPENING	MO
AIR HANDLING UNIT	AHU	MANHOLE	MH
ALUMINIUM	AL	MAXIMUM	MAX
ANODIZED	ANOD	MECHANICAL	MECH
ANTI-GRAFFITI COATING	AGC	MINIMUM	MIN
ARCHITECTURAL	ARCH	MISCELLANEOUS	MISC
ASPHALT IMPREGNATED FIBRE BOARD	AIFB		
AT	@	NOT APPLICABLE	N/A
		NOT IN CONTRACT	NIC
BARRIER FREE	BF	NOT TO SCALE	NTS
BATT INSULATION	BATT INS		
BEAM	BM	ON CENTRE	O/C
BOTH SIDES	B/S	OPENING	OPG
BOTH WAYS	B/W	OPEN TO STRUCTURE	OTS
BOTTOM	BOT	OPEN WEB STEEL JOISTS	OWSJ
BUILDING	BLDG	OPERABLE WALL	OW
BUILT-UP ROOF	BUR	OUT TO OUT	O/O
BULLNOSE	BN	OUTSIDE	O/S
		OVERHEAD	O/H
CABINET UNIT HEATER	CUH	OVERALL	O/A
CARPET	CARP	OWNER SUPPLY	OS
CARPET TILE	CARP-T		
CAST IN PLACE	CIP	PAINT	PT
CATCH BASIN	CB	PAINTED	PTD
CEILING	CLNG	PAIR	PR
CENTRE LINE	CL	PANEL	PNL
CHECKED	CHKD	PARTITION	P
CLEAR	CLR	PLASTIC LAMINATE	PLAM
COLUMN	COL	PLATE	PL
COMPLETE WITH	C/W	PLYWOOD	PLYWD
CONCRETE	CONC	POLYCARBONATE	PC
CONCRETE - COLOURED	CONC-C	POLYETHYLENE	POLY
CONCRETE - STAINED	CONC-S	PRE-CAST CONCRETE	PCC
CONCRETE MASONRY UNIT	CMU	PRE-FABRICATED	PREFAB
CONFIRM ON SITE	COS	PRE-FINISHED	PREFIN/PREF
CONTROL JOINT	CJ	PRE-FINISHED METAL	PFM
CONTINUOUS	CONT	PRESSED STEEL	PS
CURTAIN WALL	CW	PRESSURE TREATED WOOD	PTWD
		QUANTITY	QTY
DAMPROOFING	D/P		
DEMOLISH/DEMOLITION	DEMO	RAIN WATER LEADER	RWL
DIAGONAL	DIAG	RADIANT PANELS	RP
DIAMETER	DIA OR Ø	REINFORCING	REIN/REINF
DOOR	D	REINFORCED WITH	R/W
DOUBLE GLAZING	DGL	RELOCATED	REL
DOWN	DN	REQUIRED	REQ
DRAWING	DWG	RESILIENT SHEET FLOORING	RSF
		REVERSED	REV
EACH	EA	RIGHT OF WAY	ROW
EACH SIDE	E/S	ROOM	RM
EACH WAY	E/W	ROOF	R
ELEVATION	ELEV	ROOF DRAIN	RD
ELECTRICAL	ELEC	ROOF DRAIN - OVERFLOW	RD-O
ELECTRICAL PANEL	EP	ROOF TOP UNIT	RTU
EMERGENCY ROOF DRAIN	ERD	ROUGH OPENING	RO
EQUAL	EQ	RUBBER BASE	RB
EXISTING	EX		
EXPANSION JOINT	EJ	SANDBLASTED	SBL
EXTERIOR	EXT	SANITARY	SAN
		SAFETY GLASS	SAG
FACE OF (ASSEMBLY)	F/	SCREEN - INTERIOR	S
FACE OF MASONRY	F/M	SCUPPER	SCUP
FACE TO FACE	F TO F	SEPARATE PRICE	SP
FIBER CEMENT PANEL	FCP	SIGNAGE	SGN
FINISH/FINISHED	FIN	SIMILAR	SIM
FINISH FLOOR	FF	SPECIFICATIONS	SPECS
FIRE ALARM	FA	SPLASH PAD	SPD
FIRE ANNUNCIATOR PANEL	FAP	SOLID CORE	SC
FIRE HYDRANT	FH	SOLID WOOD BLOCKING	SWB
FIRE RATED	FR	SPRINKLER	SPLR
FIRE RESISTANCE RATING	FRR	STANDARD	STD
FIXTURE	FIXT	STAIN	ST
FLASH COVE	FC	STAINLESS STEEL	SS
FLOOR	F	STEEL	STL
FLOOR DRAIN	FD	STEEL STUD	SSTUD
FLOOR SOCKET	FS	STRUCTURAL	STRUCT
FIRE HOSE CABINET	FHC	SUSPENDED ACOUSTIC PANEL	SAP
FIRE EXTINGUISHER	FE	SQUARE FOOT	SF
FIRE EXTINGUISHER CABINET	FEC		
FIRE RATED GLASS	FRGL	TACK BOARD	TB
FIXTURES,FURNISHINGS & EQUIPMENT	FF&E	TAPE, SAND AND PAINT	TSP
FOOTING	FTG	TEMPORARY	TEMP
FOUNDATION	FND	TEXTURED	TEX
FORCE FLOW UNIT	FFU	TELEPHONE/DATA	T/D
FRAME MOUNTING DETAIL	FMD	TONGUE AND GROOVE	T&G
FURRING	FURR	TOP OF	TO
		TOP OF (ASSEMBLY)	T/
GALVANIZED	GALV	TOP OF BEAM	T/B
GALVANIZED IRON	GI	TOP OF CONCRETE	TOC
GAUGE	GA	TOP OF FINISHED GRADE	T/G
GLASS/GLAZING	G	TOP OF JOIST	T/J
GLASS BLOCK	GLB	TOP OF MASONRY	T/M
GRADE BEAM	GRB	TOP OF PARAPET	T/P
GLAZING FILM	GLF	TOP OF ROOF	T/R
GENERAL CONTRACTOR	GC	TOP OF SLAB	T/S
GYPSUM BOARD	GB	TOP OF WALL	T/W
GYPSUM BOARD-MOISTURE RESISTANT	GB-MR	TYPICAL	TYP
GYPSUM BOARD - TYPE 'X'	GB-X		
		UNDERSIDE	U/S
HANDRAIL	H/R	UNDERWRITERS LABORATORIES	
HARDWOOD	HDWD	OF CANADA	ULC
HARDWARE	HDWR	UNIT HEATER	UH
HERMETICALLY SEALED	HSL	UNLESS NOTED OTHERWISE	UNO
HIGH POINT	HPT	UNFINISH/ UNFINISHED	UNF
HOLLOW METAL	HM		
HORIZONTAL	HORIZ	VAPOUR BARRIER	VB
HOSE BIBB	HB	VAPOUR RETARDER	VR
HOLLOW CORE	HC	VERIFY ON SITE	VOS
HOLLOW STRUCTURAL SECTIONS	HSS	VERTICAL	VERT OR VT
HOUR	HR	VINYL COMPOSITE TILE	VCT
		VINYL WALL FABRIC	VWF
IN CONTRACT	IC		
INTERIOR	INT	WATERPROOFING	W/P
INSIDE	I/S	WATER RESISTANT	WR
INSULATED HOLLOW METAL	IHM	WHITE BOARD	WB
INSULATION	INS/INSUL	WIRED GLASS	WGL
INSULATION - BATT	INS-B	WOOD	WD
INSULATION - RIGID	INS-R	WOOD STUD	WDSTUD
		WINDOW	W

GENERAL NOTES

1. CONTRACTOR TO COMPLY TO THE **NATIONAL BUILDING CODE (NBC) 2023 - ALBERTA EDITION** IN ADDITION TO ANY AND ALL AUTHORITIES HAVING JURISDICTION REQUIREMENTS DURING ALL PHASES OF WORK.
2. DO NOT SCALE DRAWINGS. DIMENSIONS INDICATED ON FLOOR PLANS ARE TO CENTERLINE OF STUD OR FACE OF CONCRETE BLOCK FOR INTERIOR PARTITIONS AND TO FACE OF SHEATHING/ CONCRETE BLOCK FOR EXTERIOR WALLS. SEE FLOOR PLANS FOR ADDITIONAL DIMENSION NOTES.
3. THESE ARCHITECTURAL DRAWINGS SHALL BE READ IN CONJUNCTION WITH SURVEY, STRUCTURAL, CIVIL, LANDSCAPING, MECHANICAL AND ELECTRICAL DRAWINGS. ANY DESCREPENCIES OR QUERIES TO BE CLARIFIED PRIOR TO SUBMISSION OF A BID & PRIOR TO COMMENCEMENT OF ANY WORKS ON SITE. NO EXTRAS WILL BE CONSIDERED FOR WORKS THAT COULD HAVE BEEN CLARIFIED PRIOR TO BID SUBMISSION.
4. ALL ARCHITECTURAL SYMBOLS INDICATED ARE GRAPHIC REPRESENTATIONS ONLY.
5. THE CONSULTANTS ARE NOT RESPONSIBLE FOR THE ACCURACY OF THE SURVEY.
6. REFER TO COMPLETE SET OF ISSUED CONTRACT DOCUMENTS FOR OTHER APPLICABLE NOTES, ABBREVIATIONS, AND SYMBOLS.
7. WHERE MATERIALS ARE APPLIED TO, OR ARE IN DIRECT CONTACT WITH WORK INSTALLED BY ANOTHER SUBCONTRACTOR, COMMENCEMENT OF WORK IMPLIES ACCEPTANCE OF THE SUBSTRATE AS SUITABLE FOR THE APPLICATION INTENDED.
8. ISOLATE DISSIMILAR METALS TO PREVENT GALVANIC CORROSION.
9. FIELD MEASURE AND CONFIRM DIMENSIONS FOR OWNER PROVIDED EQUIPMENT AND FURNISHINGS.
10. PROVIDE STIFFENERS, BRACING, BACKING PLATES AND BLOCKING REQUIRED FOR SECURE INSTALLATION OF TOILET PARTITIONS, DOORS AND DOOR HARDWARE INCLUDING WALL-MOUNTED DOOR STOPS, HANDRAILS, WALL-MOUNTED SHELVES, OPERABLE PARTITIONS, MISCELLANEOUS EQUIPMENT, AND SUSPENDED MECHANICAL AND ELECTRICAL EQUIPMENT.
11. ALL MECHANICAL AND ELECTRICAL ROUGH-INS TO BE REVIEWED ON SITE WITH CONSULTANT TEAM FOR APPROVAL PRIOR TO BOARDING PARTITIONS.
12. REFER TO MECHANICAL AND ELECTRICAL FOR DIFFUSERS, GRILLE FIXTURES, AND EQUIPMENT: COORDINATE SIZES AND EXACT LOCATIONS TO SUIT ARCHITECTURAL REFLECTED CEILING PLAN, ELEVATIONS AND/OR DETAILS.
13. COORDINATE ALL BASE AND HOUSEKEEPING PADS WITH MECHANICAL, PLUMBING AND ELECTRICAL EQUIPMENT.
14. LOCATE ACCESS PANELS AS INDICATED ON DRAWINGS. FOR ACCESS PANELS NOT SHOWN BUT REQUIRED BY PROVISIONS OF THE CONTRACT DOCUMENTS, LOCATED IN ACCORDANCE WITH APPLICABLE CODES. SUBMIT PROPOSED LOCATIONS TO THE ARCHITECT FOR REVIEW AND ACCEPTANCE PRIOR TO INSTALLATION.
15. WHERE INDICATED ON ELECTRICAL DRAWINGS, PROVIDE 19mm PLYWOOD BACKING TO SIZES NOTED FOR TELEPHONE AND SURFACE MOUNTED ELECTRICAL PANELS. PAINT USING INTUMESCENT PAINT PRIOR TO INSTALLATION.
16. FURR-IN ALL EXPOSED MECHANICAL AND ELECTRICAL COMPONENTS IN FINISHED AREAS WITH 13mm GWB & STEEL STUD FRAMING, UNLESS NOTED OTHERWISE.
17. PROVIDE SOLID WOOD BLOCKING (38x140) OR SHEET METAL BACKING IN STUD PARTITIONS AND GROUT FILLED CORES IN MASONRY PARTITIONS BEHIND ALL RECESSED OR FLUSH MOUNTED FITMENTS, EQUIPMENT, MILLWORK AND ACCESSORIES AT ALL REQUIRED ANCHORING POINTS TYP.
18. ALL G.I. FLASHINGS EXPOSED TO VIEW FROM GROUND LEVEL TO BE PREFINISHED.
19. ALL WOOD COMPONENTS DIRECTLY ATTACHED TO CEMENTITIOUS MATERIALS AND DIRECTLY UNDER EXTERIOR ALUMINUM SILLS AND JAMB AND HEAD FRAMING AT EXTERIOR OPENINGS TO BE PRESSURE TREATED..
20. ALL FINISHES, PRODUCTS, ACCESSORIES, ETC., TO BE AS SPECIFIED, UNLESS APPROVED OTHERWISE. INSTALL PER MANUFACTURER'S RECOMMENDATIONS.
21. PARTITIONS, DOOR FRAMES, AND DOORS, ADJUST THICKNESS TO FULLY RECESS DOOR TYPE, DOOR HARDWARE, ELECTRICAL EQUIPMENT AND CONDUIT, ETC. CROSS- REFERENCE PARTITION TYPES WITH MECHANICAL AND ELECTRICAL DRAWINGS.
22. ANY PATCHING, REPAIR, REFINISHING, RECONSTRUCTION AND REPAINTING WORK REQUIRED AS A RESULT OF PERFORMANCE OF WORK UNDER THIS CONTRACT SHALL BE PERFORMED WITH MATERIALS TO MATCH EXISTING AND TO MAINTAIN REQUIRED FIRE RATINGS.
23. ALL WASHROOM ACCESSORIES IN BARRIER FREE WASHROOMS TO BE INSTALLED AS PER THE DESIGN GUIDELINES SET OUT IN THE ALBERTA BARRIER FREE DESIGN GUIDE. COORDINATE THE INSTALLATION OF BACKING REQUIREMENTS.
24. IT IS THE CONTRACTOR'S RESPONSIBILITY TO PROVIDE ALL TEMPORARY WORKS ASSOCIATED WITH THE SCOPE OF WORKS REQUIRED AS PART OF THIS CONTRACT.
25. IT IS THE CONTRACTOR'S RESPONSIBILITY TO BRING ALL OMISSIONS, DISCREPANCIES, INCLUDING DIMENSIONS, TO THE ATTENTION OF THE CONSULTANT PRIOR TO SUBMISSION OF A BID & THE COMMENCING OF ANY WORK. NO EXTRAS WILL BE CONSIDERED DUE TO LACK OF COORDINATION DURING TENDER PHASE.
26. VERIFY FLOOR SLAB CONDITION PRIOR TO BID SUBMISSION AND PROVIDE LEVELING BED TO ALLOW FOR SATISFACTORY INSTALLATION OF NEW FINISHES AND WALL CONSTRUCTION. 6mm (1/4") HEIGHT MAXIMUM DIFFERENCE OVER RUN OF 3050 (10' -0"). FEATHER FLOOR AT JUNCTION OF DISSIMILAR FINISHES.

GENERAL NOTES - INTERIOR PARTITIONS

1. ALL INTERIOR PARTITION WALLS UNLESS NOTED OTHERWISE ARE TO EXTEND TO UNDERSIDE OF STRUCTURE OR ROOF DECK OR FLOOR AS CONDITION REQUIRES WITH APPROPRIATE DEFLECTION HEAD FOR WALL TYPE.
2. WHERE FRAMED DRYWALL PARTITIONS ARE TO EXTEND UP TO THE UNDERSIDE OF ROOF FRAMING OR STRUCTURES PROVIDE A DOUBLE TOP TRACK ASSEMBLY (OR APPROVED ALTERNATIVE SLOTTED SYSTEM) TO ALLOW FOR A ROOF DEFLECTION OF ±25mm, TYPICAL. TRACK ASSEMBLY SHALL CONSIST OF A 50mm DEEP TRACK AND STANDARD TRACK IN COMBINATION WITH WALL BOARD FASTENED TO STUD ONLY. THE JUNCTIONS OF THE TRACK TO STRUCTURE AND GYPSUM BOARD TO THE TRACK MUST BE CAULKED AIR TIGHT.
3. REFER TO STRUCTURAL DRAWINGS FOR LOCATION OF LOADBEARING CONCRETE BLOCK WALLS.
4. PARTITION TYPES AND FIRE RESISTIVE RATINGS INDICATED ON A WALL ARE TO BE CONTINUOUS FOR THE LENGTH AND HEIGHT OF A PARTITION.
5. WHERE A WALL IS NOTED TO EXTEND TO U/S OF STRUCTURE AND IS NOT INDICATED AS A FIRE SEPARATION THE WALL SHALL BE SEALED TO DECK & STRUCTURE WITH ACOUSTIC SEALANT AND FLUTES OF DECK ARE TO BE FILLED WITH PREFORMED FOAM FLUTE FILLER.
6. ALL WALLS IN WASHROOMS & HIGH MOISTURE CONTENT AREAS AND ADJACENT TO PLUMBING FIXTURES TO BE CLAD WITH MOISTURE RESISTANT GYPSUM BOARD IN PLACE OF STANDARD GYPSUM BOARD.
7. PROVIDE ACOUSTIC RATED SEALANT TO ALL JUNCTIONS OF STC RATED WALL ASSEMBLIES TO ENSURE FULL ACOUSTIC SEPERATION FROM ADJACENT SPACES.
8. IN ALL LOCATIONS WHERE GYPSUM BOARD ABUTS DISSIMILAR MATERIAL, USE A TEAR AWAY "L" BEAD TYPE TRIM.
9. ALL GYPSUM BOARD TYPES AT TILED LOCATIONS TO BE FIBREGLASS MATT TYPE.
10. ALL GYPSUM BOARD IN FIRE RATED ASSEMBLIES SHALL BE FIRE RATED 'TYPE-X'.
11. ALL INTERIOR FRAMED PARTITIONS WHICH DO NOT EXTEND TO UNDERSIDE OF DECK ARE TO BE BRACED BACK TO THE STRUCTURE ABOVE THE SUSPENDED CEILING SYSTEM USING METAL STUD @ MAXIMUM 1200mm O.C. EACH SIDE OF WALL.
12. WHEN A PARTITION OCCURS ALONG A CONTROL JOINT, FASTEN THE TRACK TO ONE SIDE ONLY.
13. GYPSUM BOARD CONTROL JOINTS ARE TO BE AT 9000mm O.C. MAXIMUM, OR AS OTHERWISE SHOWN, REFER TO SPECIFICATIONS.
14. PARTITION TYPES TO BE CONTINUOUS ABOVE DOORS, OPENINGS AND GLAZING, UNLESS NOTED OTHERWISE.


GENERAL NOTES - BUILDING ENVELOPE

1. MAINTAIN CONTINUITY OF THERMAL AND AIR/VAPOUR BARRIERS BETWEEN EXTERIOR WALL AND ROOF CONSTRUCTION BY FOLLOWING THESE PROCEDURES:
   a. FILL TOP AND BOTTOM FLUTES OF STEEL ROOF DECK OVER THE TOP OF EXTERIOR WALLS, BEAMS, OR JOISTS WITH SPRAYED POLYURETHANE FOAM. FIREPROOF SURFACE OF FOAM FACING INSIDE THE BUILDING.
   b. COAT OUTER SURFACE OF ALL STEEL MEMBERS CROSSING EXTERIOR WALL WITH 50mm THICK SPRAYED URETHANEFOAM EXTENDING 600mm BEYOND EXTERIOR WALL FACE.
   c. FILL VOID OF HOLLOW STEEL SECTION BEAMS AND COLUMNS WITH SPRAYED POLYURETHANE FOAM WHERE THEY CROSS EXTERIOR OF BUILDING TO PREVENT COLD AIR MIGRATION THROUGH THE HOLLOW TUBE.
   d. PUMP SPRAY POLYURETHANE FOAM INTO THE VOID OF ALL EXTERIOR DOOR AND WINDOW FRAMES AND SPACE AGAINST THE WALL OPENING TO COMPLETE THE SEALING OF AIR/VAPOUR BARRIER MEMBRANE AROUND THE FRAMES.
2. ENSURE ALL PENETRATIONS THROUGH EXTERIOR WALL AND/OR ROOF ASSEMBLIES ARE CLOSED OFF AND FINISHED TO MAINTAIN THE INTEGRITY OF THE EXTERIOR ASSEMBLY. ENSURE THERE IS NO COMPROMISE TO THE WEATHER TIGHTNESS OF THE ASSEMBLY. ALLOW FOR ADEQUATE THERMAL EXPANSION AND/OR CONTRACTION TO ENSURE THE INTEGRITY OF THE ASSEMBLY IS MAINTAINED.
3. PROVIDE CONTINUOUS SEALANT AROUND ALL SIDES OF ALL WINDOW AND DOOR FRAMES. ALLOW 8-10mm TOLERANCES TO ALL SIDES OF WINDOW OPENINGS FOR THE INSTALLATION OF INJECTION SPRAY FOAM TYP.
4. IN EXTERIOR WALLS WHERE DISSIMILAR SUBSTRATES MEET LAP THE JOINT OF THE DISSIMILAR SUBSTRATES WITH AIR/MOISTURE BARRIER (AMB/AVB) MEMBRANE TO MINIMUM 150mm EACH SIDE OF THE JOINT. TYPICAL AT ALL HORIZONTAL AND VERTICAL JOINTS. REFER ALSO TO SECTION AND PLAN DETAILS, TYPICAL.
5. IT IS THE CONTRACTOR'S RESPONSIBILITY TO COORDINATE HIS/HER OWN FORCES AND HIS/HER SUB TRADES TO ENSURE THAT HOLES CUT FOR PENETRATIONS THROUGH THE EXTERIOR WALL SYSTEMS ARE NOT OVERSIZED. AFTER INSTALLATION OF ANY PENETRATIONS, THE VOIDS BETWEEN THE PENETRATION OPENING AND THE PENETRATED MATERIALS SHALL BE COMPLETELY SEALED TO ENSURE THE INTEGRITY OF THE AIR/VAPOUR BARRIER.

STEAM ROOM NOTES

1. ALL TOP OF BENCHES FINISH TILE TO SLOPE 1% TO FRONT OF BENCH
2. LATICRETE HYDRO BAN XP LIQUID MEMBRANE TO BE INSTALLED ON ALL SURFACES; BENCH, FLOOR, WALLS AND CEILING
3. LATICRETE MULTIMAX LITE TO BE INSTALLED ON BENCH, FLOOR, WALLS, AND CEILING
4. BENCH: TO BE CONFIRMED NO MOISTURE IS WITHIN THE CONCRETE BLOCK OR IN VOID SPACE. MOISTURE TESTING REQUIRED.

DRAWING SYMBOLS LEGEND

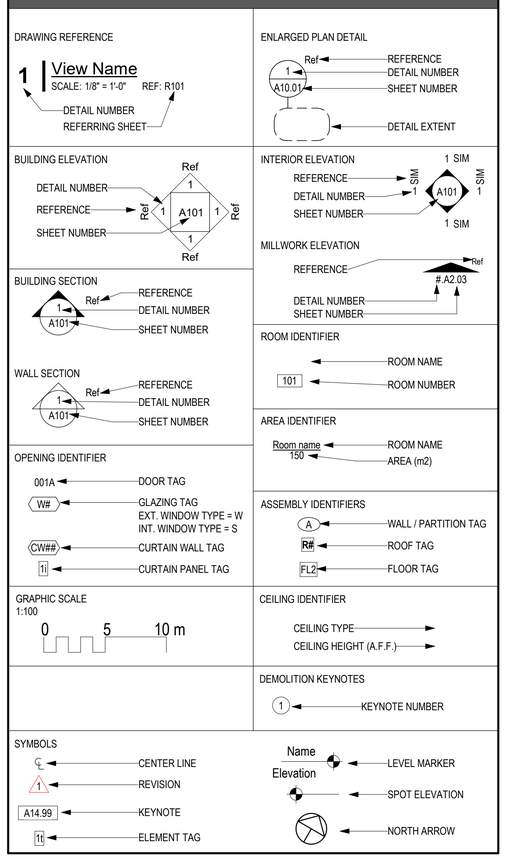

Group2
Architecture
Interior Design

ISSUES / REVISIONS

NO.	DATE	REVISION
1	2025-06-06	ISSUED FOR TENDER PACKAGE #1
2	2025-06-18	ISSUED FOR BUILDING PERMIT
5	2025-07-11	ISSUED FOR TENDER PACKAGE #2

Group2 Architecture Interior Design Ltd.

SEAL

ANNELIESE C. FRIS
REGISTERED
ARCHITECT
ALBERTA

2025-07-10

KEY PLAN

PROJECT TITLE
Innisfail Aquatic Centre Renovation


DRAWING TITLE
GENERAL NOTES AND SCHEDULES

CHECKED	DRAWN	DRAWING	REVISION
GL	JL	A0.10	5

FILE
25006


EXTERIOR DOOR SCHEDULE

NO.	DIMENSIONS		DOOR PANEL				DOOR FRAME			GLAZING	FIRE RATING	HARDWARE GROUP	COMMENTS
	WIDTH x HEIGHT	THICKNESS	TYPE	MATERIAL	CORE	FINISH	TYPE	MATERIAL	FINISH	PANEL			
E100A	3650 x 2350	50	FLM-N	AL	-	ANOD	CW	AL	ANOD	SG-F	-	10	
E110A	994 x 2350	44	FLM-W	AL	-	ANOD	CW	AL	ANOD	SG-F	-	11	
E141A	2350 x 2200	44	SO	HM	INS	PT	S	PS	PT	-	-	12	TO MATCH EXISTING OPENING
E143A	2350 x 2200	44	SO	HM	INS	PT	S	PS	PT	-	-	12	TO MATCH EXISTING OPENING
E144A	1000 x 2200	44	SO	HM	INS	PT	S	PS	PT	-	-	13	TO MATCH EXISTING OPENING
E145A	2350 x 2200	44	SO	HM	INS	PT	S	PS	PT	-	-	14	TO MATCH EXISTING OPENING
E145B	2350 x 2200	44	SO	HM	INS	PT	S	PS	PT	-	-	14	TO MATCH EXISTING OPENING
E145C	851 x 1969	44	FL	AL	-	ANOD	CW	AL	ANOD	SG-F	-	15	TO MATCH EXISTING OPENING

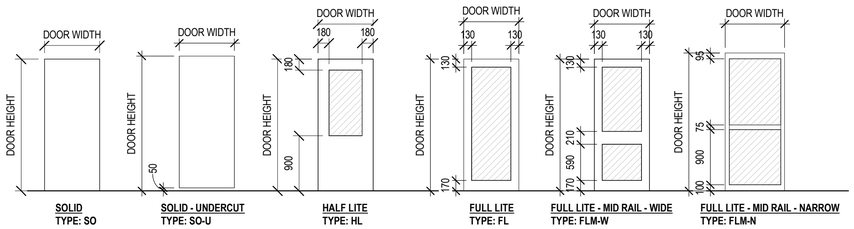


HATCH INDICATES EXTENT OF GLAZING.
REFER TO DOOR SCHEDULE FOR GLAZING TYPES.

DOOR PANEL LEGEND
SCALE: 1 : 50

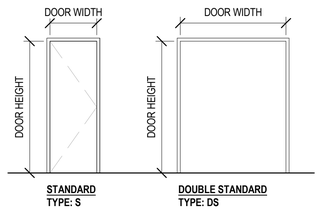


HATCH INDICATES EXTENT OF GLAZING.
REFER TO DOOR SCHEDULE FOR GLAZING TYPES.


DOOR FRAME LEGEND
SCALE: 1 : 50

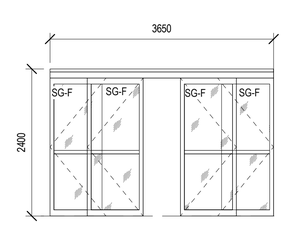


4 | CW1
SCALE: 1 : 50

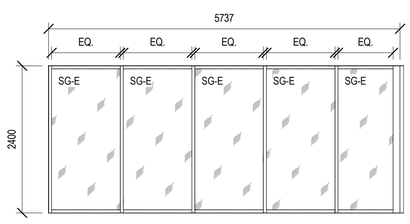

3 | CW2
SCALE: 1 : 50

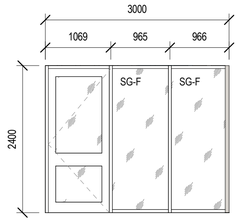

2 | CW3
SCALE: 1 : 50

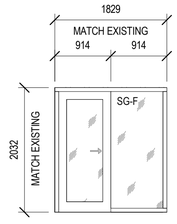


1 | CW4
SCALE: 1 : 50

EXTERIOR WINDOW SCHEDULE

TYPE	COUNT	ROUGH HEIGHT	ROUGH WIDTH	SILL HEIGHT	COMMENTS
W1	5	1600	3000	800	TO MATCH EXISTING OPENING
W2	3	1600	2000	800	TO MATCH EXISTING OPENING
W3	1	2400	3000	0	TO MATCH EXISTING OPENING

EXTERIOR SKYLIGHT SCHEDULE

TYPE	COUNT	HEIGHT	DEPTH	WIDTH	COMMENTS
SL1	6	250	1070	1070	TO MATCH EXISTING OPENING, SG-G GLAZING

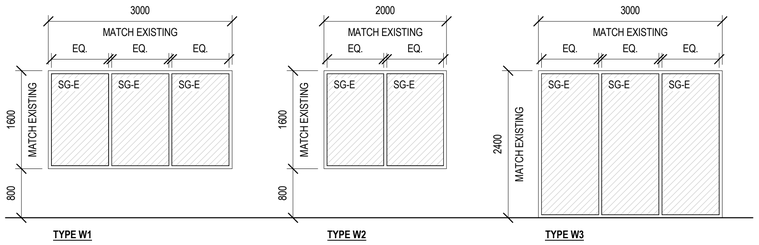

HATCH INDICATES EXTENT OF GLAZING.

WINDOW LEGEND
SCALE: 1 : 50

DOOR SCHEDULE NOTES

GENERAL NOTES (APPLIES TO ALL DOORS)
- ALL INTERIOR DOOR FRAMES TO BE INSTALLED 150mm FROM ADJACENT WALL UNLESS NOTED OTHERWISE
- REFER TO EXTERIOR ELEVATIONS FOR DOOR AND FRAME FINISH COLOUR
- REFER TO SPECIFICATIONS FOR DOOR HARDWARE GROUP ASSEMBLY

SPECIFIC NOTES (APPLIES TO SPECIFIC DOORS)
1. BARRIER FREE DOOR OPERATOR

TYPICAL ABBREVIATIONS	
AL	ALUMINUM
ANOD	ANODIZED
CLR	CLEAR
CW	CURTAIN WALL ASSEMBLY
EX	EXISTING
GLF	GLAZING FILM
HC	HOLLOW CORE
HM	HOLLOW METAL
INS	INSULATED
IHM	INSULATED HOLLOW METAL
PS	PRESSED STEEL
PT	PAINT
SC	SOLID CORE
SS	STAINLESS STEEL

GLAZING TYPES (REFER TO SPEC.)	
FG-A	FLOAT GLASS
FG-B6	TEMPERED SAFETY 6mm
FG-B3	TEMPERED SAFETY 13mm
FG-L	LAMINATED GLASS
FG-M	MIRROR
SG-A	DOUBLE GLAZED
SG-B	DOUBLE GLAZED (LOW-E)
SG-C	DOUBLE GLAZED LAMINATE (LOW-E)
SG-D	TRIPLE GLAZED
SG-E	TRIPLE GLAZED (LOW-E)
SG-F	TRIPLE GLAZED TEMPERED (LOW-E)
SG-G	DOUBLE GLAZED LAMINATED OBSCURE

Group2
Architecture
Interior Design

ISSUES / REVISIONS

NO.	DATE	REVISION
1	2025-06-06	ISSUED FOR TENDER PACKAGE #1
2	2025-06-18	ISSUED FOR BUILDING PERMIT
3	2025-06-20	ADDENDUM #1
5	2025-07-11	ISSUED FOR TENDER PACKAGE #2

Group2 Architecture Interior Design Ltd.

SEAL

ANNELIESE C. FRIS
REGISTERED
ARCHITECT
ALBERTA

2025-07-10

KEY PLAN

PROJECT TITLE
Innisfail Aquatic Centre Renovation

DRAWING TITLE
DOOR & WINDOW SCHEDULES
EXTERIOR

CHECKED	DRAWN	DRAWING	REVISION
GL	PP/JL	A0.11	5

FILE
25006

INTERIOR DOOR SCHEDULE

DV	NO.	DIMENSIONS		DOOR PANEL				DOOR FRAME			GLAZING	FIRE RATING	HARDWAR E GROUP	COMMENTS
		WIDTH x HEIGHT	THICKNESS	TYPE	MATERIAL	CORE	FINISH	TYPE	MATERIAL	FINISH	PANEL			
LEVEL 1	102A	965 x 2150	44	SO	HM	-	PT	S	PS	PT	-	-	1	1
LEVEL 1	107A	1079 x 2400	44	FL	AL	-	ANOD	CW	AL	ANOD	FG-B6	-	2	
LEVEL 1	108A	965 x 2150	44	HL	HM	-	PT	S	PS	PT	FG-B6	-	3	
LEVEL 1	110B	965 x 2350	44	FLM-W	AL	-	ANOD	CW	AL	ANOD	FG-B6	-	4	1
LEVEL 1	110C	965 x 2350	44	FLM-W	AL	-	ANOD	CW	AL	ANOD	FG-B6	-	5	1
LEVEL 1	121A	765 x 2150	44	SO-U	HM	-	PT	S	PS	PT	-	-	6	
LEVEL 1	122A	765 x 2150	44	SO-U	HM	-	PT	S	PS	PT	-	-	6	
LEVEL 1	123A	965 x 2150	44	SO-U	HM	-	PT	S	PS	PT	-	-	1	
LEVEL 1	124A	765 x 2150	44	SO-U	HM	-	PT	S	PS	PT	-	-	6	
LEVEL 1	125A	765 x 2150	44	SO-U	HM	-	PT	S	PS	PT	-	-	6	
LEVEL 1	126A	965 x 2150	44	SO-U	HM	-	PT	S	PS	PT	-	-	7	
LEVEL 1	127A	765 x 2150	44	SO-U	HM	-	PT	S	PS	PT	-	-	6	
LEVEL 1	128A	765 x 2150	44	SO-U	HM	-	PT	S	PS	PT	-	-	6	
LEVEL 1	130A	765 x 2150	44	SO-U	HM	-	PT	S	PS	PT	-	-	6	
LEVEL 1	131A	765 x 2150	44	SO-U	HM	-	PT	S	PS	PT	-	-	6	
LEVEL 1	132A	765 x 2150	44	SO-U	HM	-	PT	S	PS	PT	-	-	6	
LEVEL 1	133A	765 x 2150	44	SO-U	HM	-	PT	S	PS	PT	-	-	6	
LEVEL 1	134A	765 x 2150	44	SO-U	HM	-	PT	S	PS	PT	-	-	6	
LEVEL 1	135A	765 x 2150	44	SO-U	HM	-	PT	S	PS	PT	-	-	6	
LEVEL 1	136A	765 x 2150	44	SO	HM	-	PT	S	PS	PT	-	-	8	
LEVEL 1	137A	965 x 2150	44	SO-U	HM	-	PT	S	PS	PT	-	-	1	1
LEVEL 1	140A	965 x 2150	44	HL	HM	-	PT	S	PS	PT	FG-B6	-	9	


DOOR SCHEDULE NOTES

GENERAL NOTES (APPLIES TO ALL DOORS)
- ALL INTERIOR DOOR FRAMES TO BE INSTALLED 150mm FROM ADJACENT WALL UNLESS NOTED OTHERWISE
- REFER TO EXTERIOR ELEVATIONS FOR DOOR AND FRAME FINISH COLOUR
- REFER TO SPECIFICATIONS FOR DOOR HARDWARE GROUP ASSEMBLY


SPECIFIC NOTES (APPLIES TO SPECIFIC DOORS)
1. BARRIER FREE DOOR OPERATOR

TYPICAL ABBREVIATIONS	
AL	ALUMINUM
ANOD	ANODIZED
CLR	CLEAR
CW	CURTAIN WALL ASSEMBLY
EX	EXISTING
GLF	GLAZING FILM
HC	HOLLOW CORE
HM	HOLLOW METAL
INS	INSULATED
IHM	INSULATED HOLLOW METAL
PS	PRESSED STEEL
PT	PAINT
SC	SOLID CORE
SS	STAINLESS STEEL

GLAZING TYPES (REFER TO SPEC.)	
FG-A	FLOAT GLASS
FG-B6	TEMPERED SAFETY 6mm
FG-B3	TEMPERED SAFETY 13mm
FG-L	LAMINATED GLASS
FG-M	MIRROR
SG-A	DOUBLE GLAZED
SG-B	DOUBLE GLAZED (LOW-E)
SG-C	DOUBLE GLAZED LAMINATE (LOW-E)
SG-D	TRIPLE GLAZED
SG-E	TRIPLE GLAZED (LOW-E)
SG-F	TRIPLE GLAZED TEMPERED (LOW-E)
SG-G	DOUBLE GLAZED LAMINATED OBSCURE

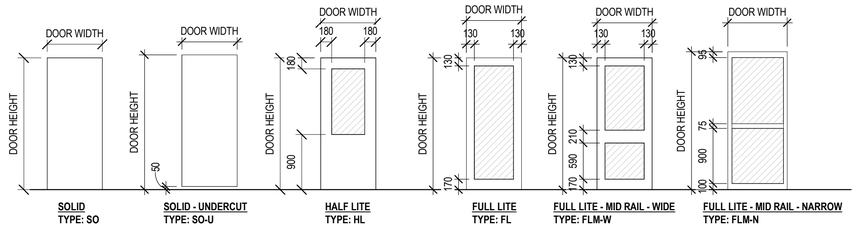


HATCH INDICATES EXTENT OF GLAZING.
REFER TO DOOR SCHEDULE FOR GLAZING TYPES.

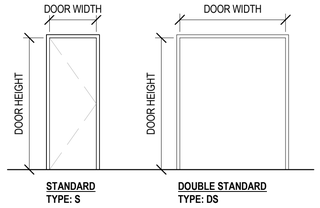


HATCH INDICATES EXTENT OF GLAZING.
REFER TO DOOR SCHEDULE FOR GLAZING TYPES.

DOOR PANEL LEGEND
SCALE: 1 : 50

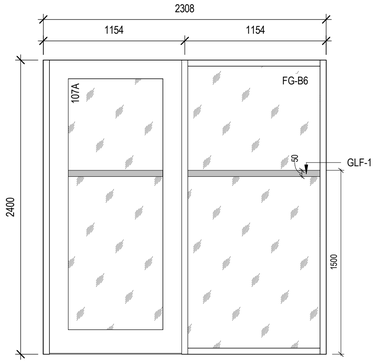


4 SF1
SCALE: 1 : 25

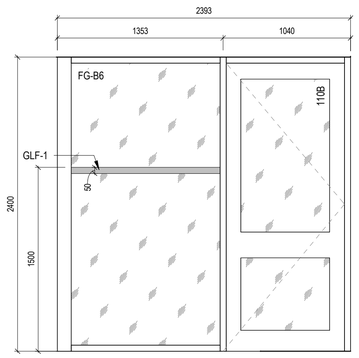


3 SF2
SCALE: 1 : 25


DOOR FRAME LEGEND
SCALE: 1 : 50

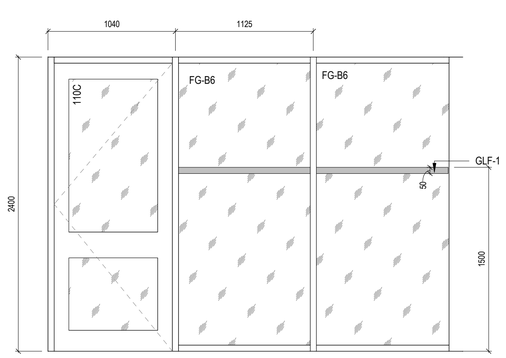


2 SF3
SCALE: 1 : 25

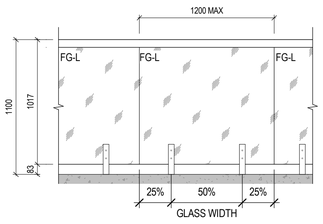



6 AR1
SCALE: 1 : 25

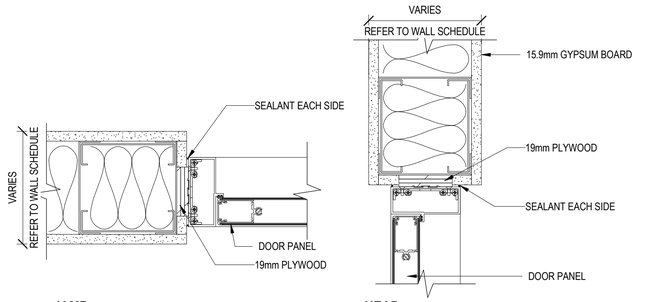

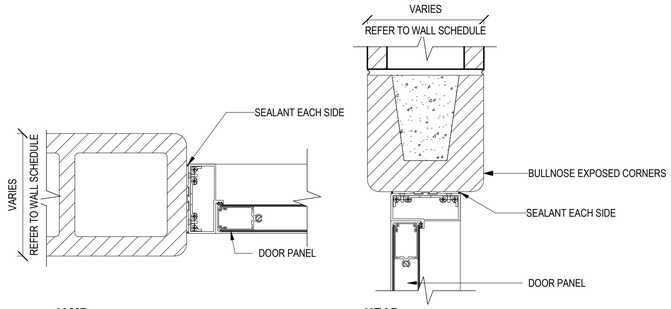

1 TYPICAL ALUMINUM DOOR
SCALE: 1 : 5

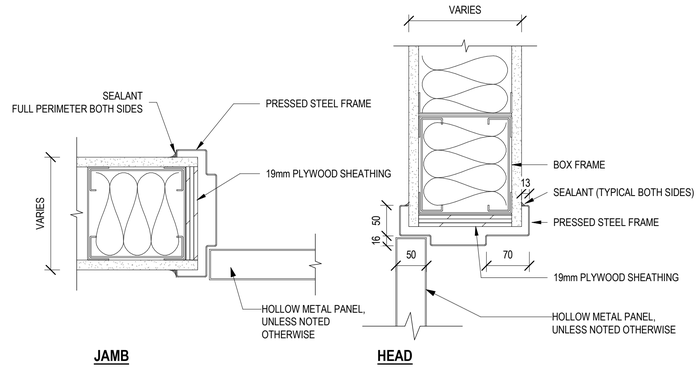

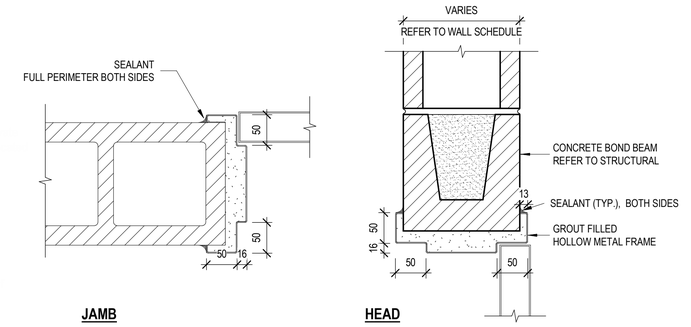

5 TYPICAL PRESSED STEEL DOOR
SCALE: 1 : 5

Group2
Architecture
Interior Design

ISSUES / REVISIONS

NO.	DATE	REVISION
2	2025-06-18	ISSUED FOR BUILDING PERMIT
5	2025-07-11	ISSUED FOR TENDER PACKAGE #2

Group2 Architecture Interior Design Ltd.

SEAL

ANNELIESE C. FRIS
REGISTERED
ARCHITECT
ALBERTA

2025-07-10


KEY PLAN

PROJECT TITLE
Innisfail Aquatic Centre Renovation


DRAWING TITLE
DOOR & WINDOW SCHEDULES
INTERIOR

CHECKED	DRAWN	DRAWING	REVISION
GL	IP	A0.12	5


FILE
25006

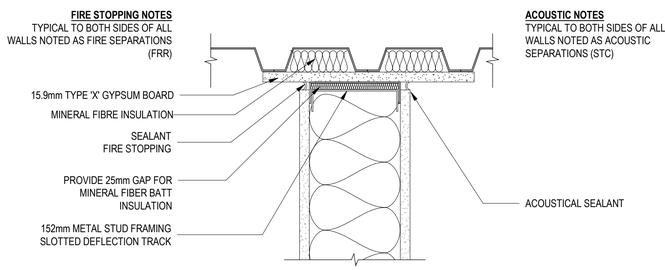

1 FIRE SEPARATION/ACOUSTIC SECTION DETAIL
SCALE: 1 : 5

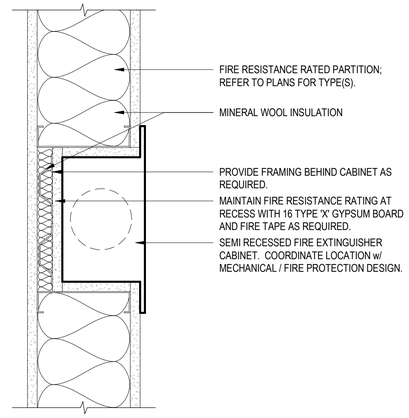

2 SEMI-RECESSED FIRE EXTINGUISHER
SCALE: 1 : 5

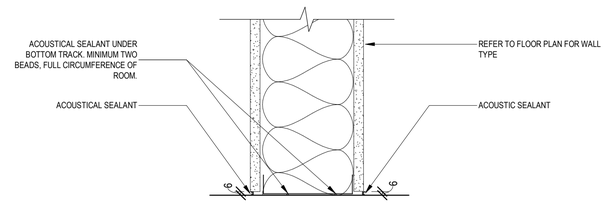

3 STUD WALL TO FLOOR - ACOUSTIC DETAIL
SCALE: 1 : 5

Group2
Architecture
Interior Design

ISSUES / REVISIONS

NO.	DATE	REVISION
2	2025-06-18	ISSUED FOR BUILDING PERMIT
5	2025-07-11	ISSUED FOR TENDER PACKAGE #2

Group2 Architecture Interior Design Ltd.

SEAL

ANNELIESE C. FRIIS REGISTERED ARCHITECT ALBERTA

2025-07-10

KEY PLAN

PROJECT TITLE
Innisfail Aquatic Centre Renovation

DRAWING TITLE
TYPICAL FIRE/ACOUSTIC DETAILS

CHECKED	DRAWN	DRAWING	REVISION
GL	PP	A0.20	5

FILE
25006



1 | LIFE SAFETY PLAN
SCALE: 1 : 150

ROOM LEGEND

- SERVICE
- STORAGE ROOM

LIFE SAFETY PLAN LEGEND

- DENOTES EXISTING PARTITION WALL WITH 60min FRR
- E-PB — BARRIER FREE DOOR OPERATOR PUSH BUTTONS
- EXIT PATH

TRAVEL DISTANCES

PATH ID	TRAVEL DISTANCES
A1	16 m
A2	23 m
A3	23 m
A4	29 m
A5	25 m
A6	30 m
A7	29 m
A8	17 m

BUILDING CODE SUMMARY

THE BUILDING HAS BEEN DESIGNED IN ACCORDANCE WITH THE **NATIONAL BUILDING CODE (NBC) 2023 - ALBERTA EDITION.**

BUILDING DESCRIPTION
RENOVATION OF EXISTING AQUATIC FACILITY.

MUNICIPAL ADDRESS	5117 42ST, INNISFAIL AB T4G 1K2
LEGAL ADDRESS	SW 1/2 SEC 21-35-28-4

BUILDING AREA, CONSTRUCTION AND CLASSIFICATION

BUILDING AREA	1,800m²
TYPE OF CONSTRUCTION	NONCOMBUSTIBLE
NUMBER OF STOREYS	1
NUMBER OF STREETS	1
SPRINKLERED	NO

BUILDING CLASSIFICATION:
3.2.2.32 GROUP A, DIVISION 3, ONE STOREY, INCREASED AREA
- NOT MORE THAN 1 STOREY IN BUILDING HEIGHT
- AREA NOT MORE THAN 2,400m² IF FACING ONE STREET
- COMBUSTIBLE OR NONCOMBUSTIBLE CONSTRUCTION
- AS PERMITTED BY ARTICLE 3.2.2.17., THE REQUIREMENTS FOR A MEZZANINE AND ROOF ASSEMBLY TO HAVE A FIRE-RESISTANCE RATING ARE PERMITTED TO BE WAVED FOR GYMNASIUMS, SWIMMING POOLS, ARENAS AND RINKS PROVIDED:
  - A) THE ROOF CARRIES NO LOADS OTHER THAN NORMAL ROOF LOADS, INCLUDING PERMANENT ACCESS WALKS, AND VENTILATING, SOUND AND LIGHTING EQUIPMENT, AND
  - B) EXCEPT AS PROVIDED IN SENTENCE (3), NO PART OF THE ROOF ASSEMBLY IS LESS THAN 6M ABOVE THE MAIN FLOOR OR BALCONY.
- LOAD BEARING WALLS, COLUMNS AND ARCHES SUPPORTING AN ASSEMBLY REQUIRED TO HAVE FIRE-RESISTANCE RATING OF 45 MIN OR BE OF NONCOMBUSTIBLE CONSTRUCTION

FIRE ALARM AND PROVISION FOR FIREFIGHTING
FIRE ALARM AND DETECTION SYSTEM:
- FIRE ALARM SYSTEM PROVIDED PER SENTENCE 3.2.4.1.

ACCESS ROUTES:
- NON COMPLIANT EXISTING CONDITION : AN ACCESS ROUTE IS LOCATED BETWEEN 3m AND 15m FROM THE PRINCIPAL ENTRANCE PER SENTENCE 3.2.5.5.. EXISTING IS LOCATED AT 17m TO PARKING LOT FIRE ACCESS AND 18m TO 51ST.

FIRE SEPARATIONS AND FIRE RESISTANCE RATINGS
JANITOR ROOMS
- 3.3.1.22. A ROOM OR SPACE WITHIN A FLOOR AREA FOR THE STORAGE OF JANITORIAL SUPPLIES SHALL BE SEPARATED FROM THE REMAINDER OF THE BUILDING BY A FIRE SEPARATION HAVING A FIRE-RESISTANCE RATING OF 1HR

SERVICE FACILITIES
- FUEL-FIRE APPLIANCE ARE LOCATED IN SERVICE ROOMS SEPARATED FROM THE REMAINDER OF THE BUILDING BY A FIRE SEPARATION WITH A 1 HR FIRE RESISTANCE RATING PER SENTENCE 3.6.2.1.(1)
- ELECTRICAL EQUIPMENT REQUIRED TO BE LOCATED IN A SERVICE ROOM ACCORDING TO THE SAFETY STANDARDS ACT AND PURSUANT REGULATIONS IS LOCATED IN SERVICE ROOMS SEPARATED FROM THE REMAINDER OF THE BUILDING BY A FIRE SEPARATION WITH A 1 HR FIRE-RESISTANCE RATING PER SENTENCE 3.6.2.1.(6)

STORAGE OF OXIDIZING GASES:
- INDOOR STORAGE ROOMS FOR OXIDIZING GASES PER SENTENCE 3.3.6.3.:
  - SEPARATED FROM THE REMAINDER OF THE BUILDING BY A FIRE SEPARATION WITH A 1 HR FIRE-RESISTANCE RATING
  - LOCATED ON AN EXTERIOR WALL
  - CAN BE ENTERED FROM THE EXTERIOR
  - HAVE CLOSURES LEADING TO THE INTERIOR OF THE BUILDING EQUIPPED WITH SELF-CLOSING DEVICES AND CONSTRUCTED TO PREVENT THE MIGRATION OF GASES FROM THE BUILDING.

EXITS AND ACCESS TO EXITS
EGRESS DOORWAYS:
- MINIMUM 2 EGRESS DOORS ARE PROVIDED IN EVERY ROOM OR SUITE INTENDED FOR AN OCCUPANT LOAD >60 OR WHERE:
  - IN A GROUP A OCCUPANCY AREA OF ROOM OR SUITE > 150m² WITH TRAVEL DISTANCE TO AN EGRESS DOORWAY >15m (3.4.2.1)

CORRIDORS:
- MINIMUM UNOBSTRUCTED CORRIDOR WIDTH OF 1100mm PROVIDED PER SENTENCE 3.3.1.9.
- DEAD END CORRIDORS DO NOT EXCEED 6m PER SENTENCE 3.3.1.9.(5)

DOORS:
- SLIDING DOORS PROVIDING ACCESS TO EXIT FROM A ROOM OR SUITE ARE DESIGNED TO SWING ON THE VERTICAL ACCESS IN THE DIRECTION OF THE TRAVEL PER SENTENCE 3.3.1.12.
- 850mm CLEAR OPENING PROVIDED AT EACH DOOR PROVIDING ACCESS TO EXIT PER SENTENCE 3.3.1.13.
- TRANSPARENT DOORS AND PANELS HAVE VISUALLY CONTRASTING ELEMENTS PER SENTENCE 3.3.1.20.

EXIT WIDTH:
- 6.1mm PER PERSON. RAMPS, DOORWAYS, CORRIDORS. 3.4.3.2.

TRAVEL DISTANCE:
- FOR NON SPRINKLERED BUILDINGS THE MAXIMUM TRAVEL DISTANCE TO AN EXIT DOES NOT EXCEED 30m FROM ANY PART OF THE FLOOR ARE PER SENTENCE 3.4.2.5.(f)

WATER CLOSETS
3.7.2.2.(4): WATER CLOSETS FOR AN ASSEMBLY OCCUPANCY
WATER CLOSETS SHALL BE PROVIDED FOR EACH SEX ASSUMING THAT THE OCCUPANT LOAD IS EQUALLY DIVIDED BETWEEN MALES AND FEMALES

OCCUPANT LOAD

SWIMMERS	275 PEOPLE (EXISTING POOL BATHER LOAD)
MULTI-PURPOSE ROOM	31 PEOPLE
STAFF	7 PEOPLE
TOTAL OCCUPANCY	313 PEOPLE (ASSUME 157 MALES / 157 FEMALES)

- MINIMUM NUMBER OF WATER CLOSETS REQUIRED OF EACH SEX: **4 MALE AND 7 FEMALE**
- **TOTAL WATER CLOSETS REQUIRED: 11 (4 MALE AND 7 FEMALE)**
- **TOTAL WATER CLOSETS PROVIDED: 11 UNISEX**

SHOWERS
- 7.2.4.7 THE NUMBER OF SHOWERS PROVIDED IN EACH DRESSING ROOM SHALL BE ONE FOR EACH 50 BATHERS AND NOT LESS THAN 3 SHOWERS PER DRESSING ROOM
- **TOTAL SHOWERS REQUIRED: 6**
- **TOTAL SHOWERS PROVIDED: 10**

Group2
Architecture
Interior Design

ISSUES / REVISIONS

NO.	DATE	REVISION
2	2025-06-18	ISSUED FOR BUILDING PERMIT
5	2025-07-11	ISSUED FOR TENDER PACKAGE #2

Group2 Architecture Interior Design Ltd.

SEAL

ANNELIESE C. FRIS REGISTERED ARCHITECT ALBERTA

2025-07-10

KEY PLAN


PROJECT NORTH TRUE NORTH

PROJECT TITLE
Innisfail Aquatic Centre Renovation

DRAWING TITLE
LIFE SAFETY PLANS

CHECKED	DRAWN	DRAWING	REVISION
GL	JL	A0.30	5

FILE
25006

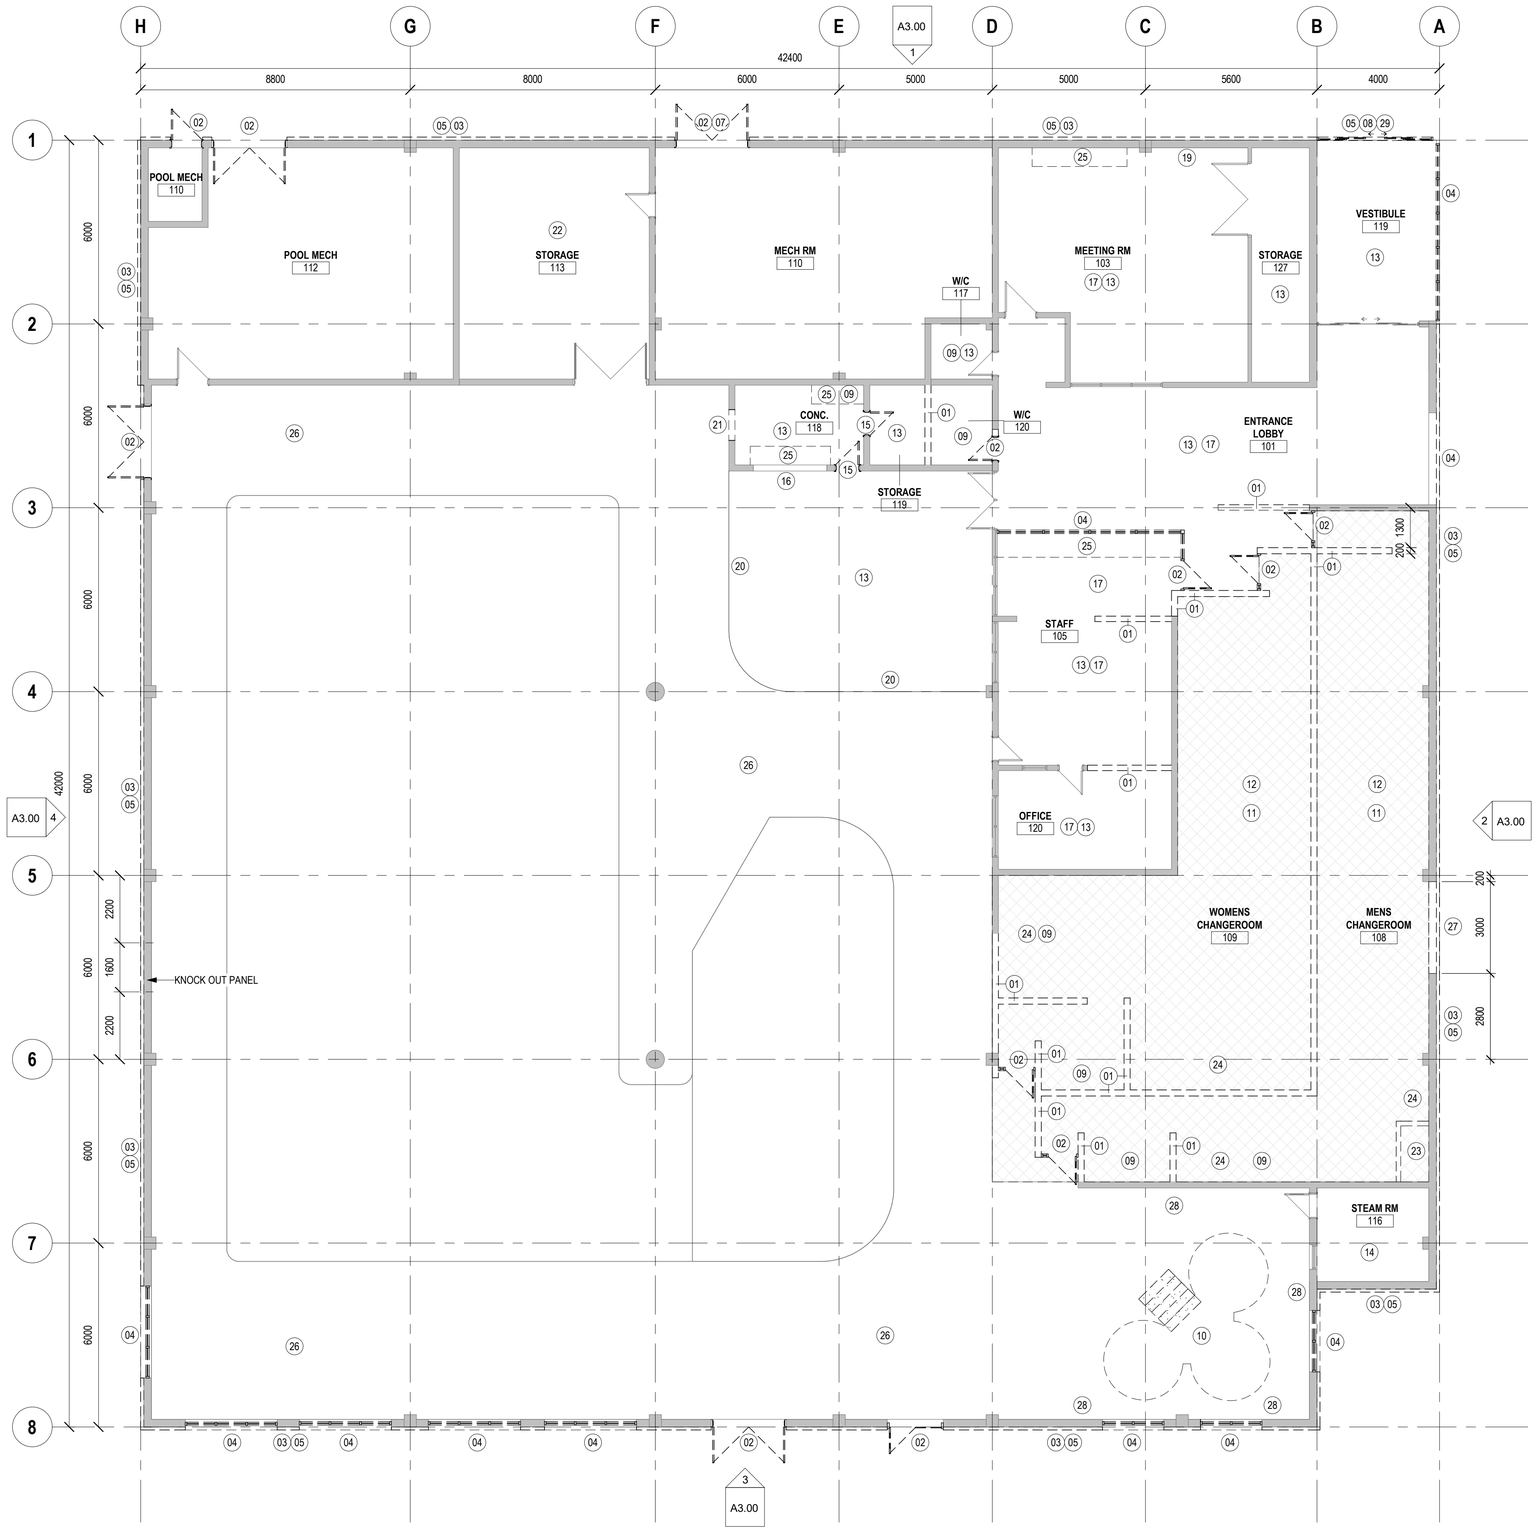

1 | FLOOR PLAN - DEMOLITION PLAN

SCALE: 1 : 100

GENERAL DEMO NOTES

- PATCH AND MAKE GOOD ALL SURFACES AFFECTED BY DEMOLITION.
- WHERE EXISTING WALLS ARE REMOVED, PROVIDE LEVELLING COMPOUND AS REQUIRED TO FEATHER OUT ANY FOUND DIFFERENCES IN FLOOR SLAB HEIGHTS.
- CONTRACTOR IS TO CONFIRM WHICH ITEMS ARE TO BE TURNED OVER TO OWNER. OWNER TO HAVE FIRST RIGHT OF REFUSAL TO ALL SALVAGE MATERIALS UNLESS OTHERWISE NOTED. CONTRACTOR TO FISPOSE OF ALL UNWANTED ITEMS.
- REPIAR HOLES IN WALLS AND FLOORS RESULTING FROM REMOVAL OF EXISTING MECHANICAL AND ELECTRICAL SERVICES, PIPES, GRILLES, CABLES, CONDUIT, ETC. WITH CONCRETE, GROUT OR FIRE PROOFING.
- REFER TO MECHNCAIL./ELECTRICAL DRAWINGS FOR REMOVAL OF MECHANICAL/ELECTRICAL ITEMS. TERMINATE PIPES, CABLES AND CONDUITS OUT OF SIGHT AND PATCH AFFECTED SURFACES.
- REFER TO MECHNICAL AND ELECTRICAL DRAWINGS FOR LOCATION OF NEW PIPES, CONDUITS ETC. REQUIRING THE EXISTING FLOORS, ROOF AND/OR WALLS TO BE CUT AND PATCHED.
- ALL EXISTING WALLS TO REMAIN TO BE PRPARED TO RECIEVE NEW PAINT FINISH. REPAIR GYPSUM BOARD ON EXISTING WALLS AS REQUIRED WHERE DAMAGED OR MISSING.

DEMO LEGEND

- EXTENT OF TOTAL SLAB REPLACEMENT
- DENOTES EXISTING WALL TO BE REMOVED. PATCH, MATCH, AND MAKE GOOD ALL AFFECTED SURFACES AND PREPARE FOR NEW FINISHES
- DENOTES ITEMS TO BE DEMOLISHED
- DENOTES EXISTING WINDOW(S) AND FRAME TO BE DEMOLISHED
- DENOTES EXISTING DOOR AND FRAME TO BE DEMOLISHED

DEMO NOTES

##	NOTE
01	DEMOLISH EXISTING WALLS FROM FLOOR TO U/S CEILING
02	REMOVE EXISTING DOOR, FRAME AND HARDWARE (INCLUDING ANY SIDLEIGHTS AND/OR TRANSOM). REPAIR BLOCK AS REQUIRED
03	REMOVE EXISTING EXTERIOR CLADDING, INSULATION, AND MEMBRANES DOWN TO STRUCTURAL BLOCK. PATCH AND REPAIR BLOCK AS REQUIRED
04	REMOVE EXISTING GLAZING AND FRAMES.REPAIR BLOCK AS REQUIRED
05	REMOVE EXISTING ROOF DOWN TO METAL DECK. REMOVE DOWN SPOUTS AND EAVESTROUGHS
07	REMOVE EXISTING CANOPY
08	REMOVE EXISTING SIGNAGE
09	REMOVE EXISTING PLUMBING FIXTURES
10	REMOVE EXISTING HOT TUB
11	REMOVE EXISTING WALL FLOOR AND WALL TILE IN CHANGEROOMS. PATCH AND MAKE GOOD ALL SURFACES FOR NEW FINISH.
12	REMOVE EXISTING LOCKERS AND BENCHES
13	REMOVE EXISTING FLOOR TILE AND BASE. PATCH AND MAKE GOOD ALL SURFACES FOR NEW FINISH
14	REMOVE EXISTING STEAMROOM TILE. PATCH AND MAKE GOOD ALL SURFACES TO RECIEVE NEW MEMBRANE AND TILING
15	DEMOLISH DOOR FRAME AND HARDWARE. FILL, PATCH AND REPAIR HOLE IN EXISTING WALL LEFT BY EXISTING DOOR
16	DEMOLISH ROLLING SHUTTER. FILL, PATCH AND REPAIR HOLE IN EXISTING WALL LEFT BY EXISTING ROLLING SHUTTER
17	DEMOLISH CEILING FINISH, GYPSUM AND ACOUSTIC CEILING TILE.
19	REMOVE AND RETAIN ADULT CHANGETABLE FOR RELOCATION
20	REMOVE EXISTING VIEWING GUARDRAIL
21	DEMOLISH ROLLING SHUTTER. PREPARE OPENING FOR NEW DOOR
22	EXISTING MEZZANINE AND STAIRS TO BE REMOVED. PATCH, REPAIRE AND MAKE GOOD ALL SURFACES
23	EXISTING STEAMROOM MECHANICAL EQUIPMENT AND ENCLOSURE TO BE REMOVED AND RELOCATED. REFER TO MECHANICAL.
24	REMOVE EXISTING BATHROOM/CHANGEROOM PARTITIONS
25	REMOVE EXISTING MILLWORK
26	TILE POOL DECK TO BE REMOVED UP TO POOL NOSING. PATCH AND MAKE GOOD FOR NEW POOL DECK TILE
27	DEMO WALL FOR NEW CURTAIN WALL OPENING
28	REMOVE EXISTING WALL FINISH, PATCH AND MAKE GOOD TO RECIEVE NEW FINISH
29	REMOVE EXISTING DOOR, FRAME AND HARDWARE (INCLUDING ANY SIDLEIGHTS AND/OR TRANSOM).DOOR TO BE RETAINED BY OWNER.

Group2
Architecture
Interior Design

ISSUES / REVISIONS

NO.	DATE	REVISION
1	2025-06-06	ISSUED FOR TENDER PACKAGE #1
2	2025-06-18	ISSUED FOR BUILDING PERMIT
3	2025-06-20	ADDENDUM #1
5	2025-07-11	ISSUED FOR TENDER PACKAGE #2

Group2 Architecture Interior Design Ltd.

SEAL

ANNELIESE C. FRIIS
REGISTERED ARCHITECT
ALBERTA

2025-07-10

KEY PLAN

PROJECT NORTH TRUE NORTH

PROJECT TITLE

Innisfail Aquatic Centre Renovation


DRAWING TITLE

FLOOR PLAN - DEMOLITION PLAN

CHECKED	DRAWN	DRAWING	REVISION
GL	JL	A2.20	5

FILE

25006

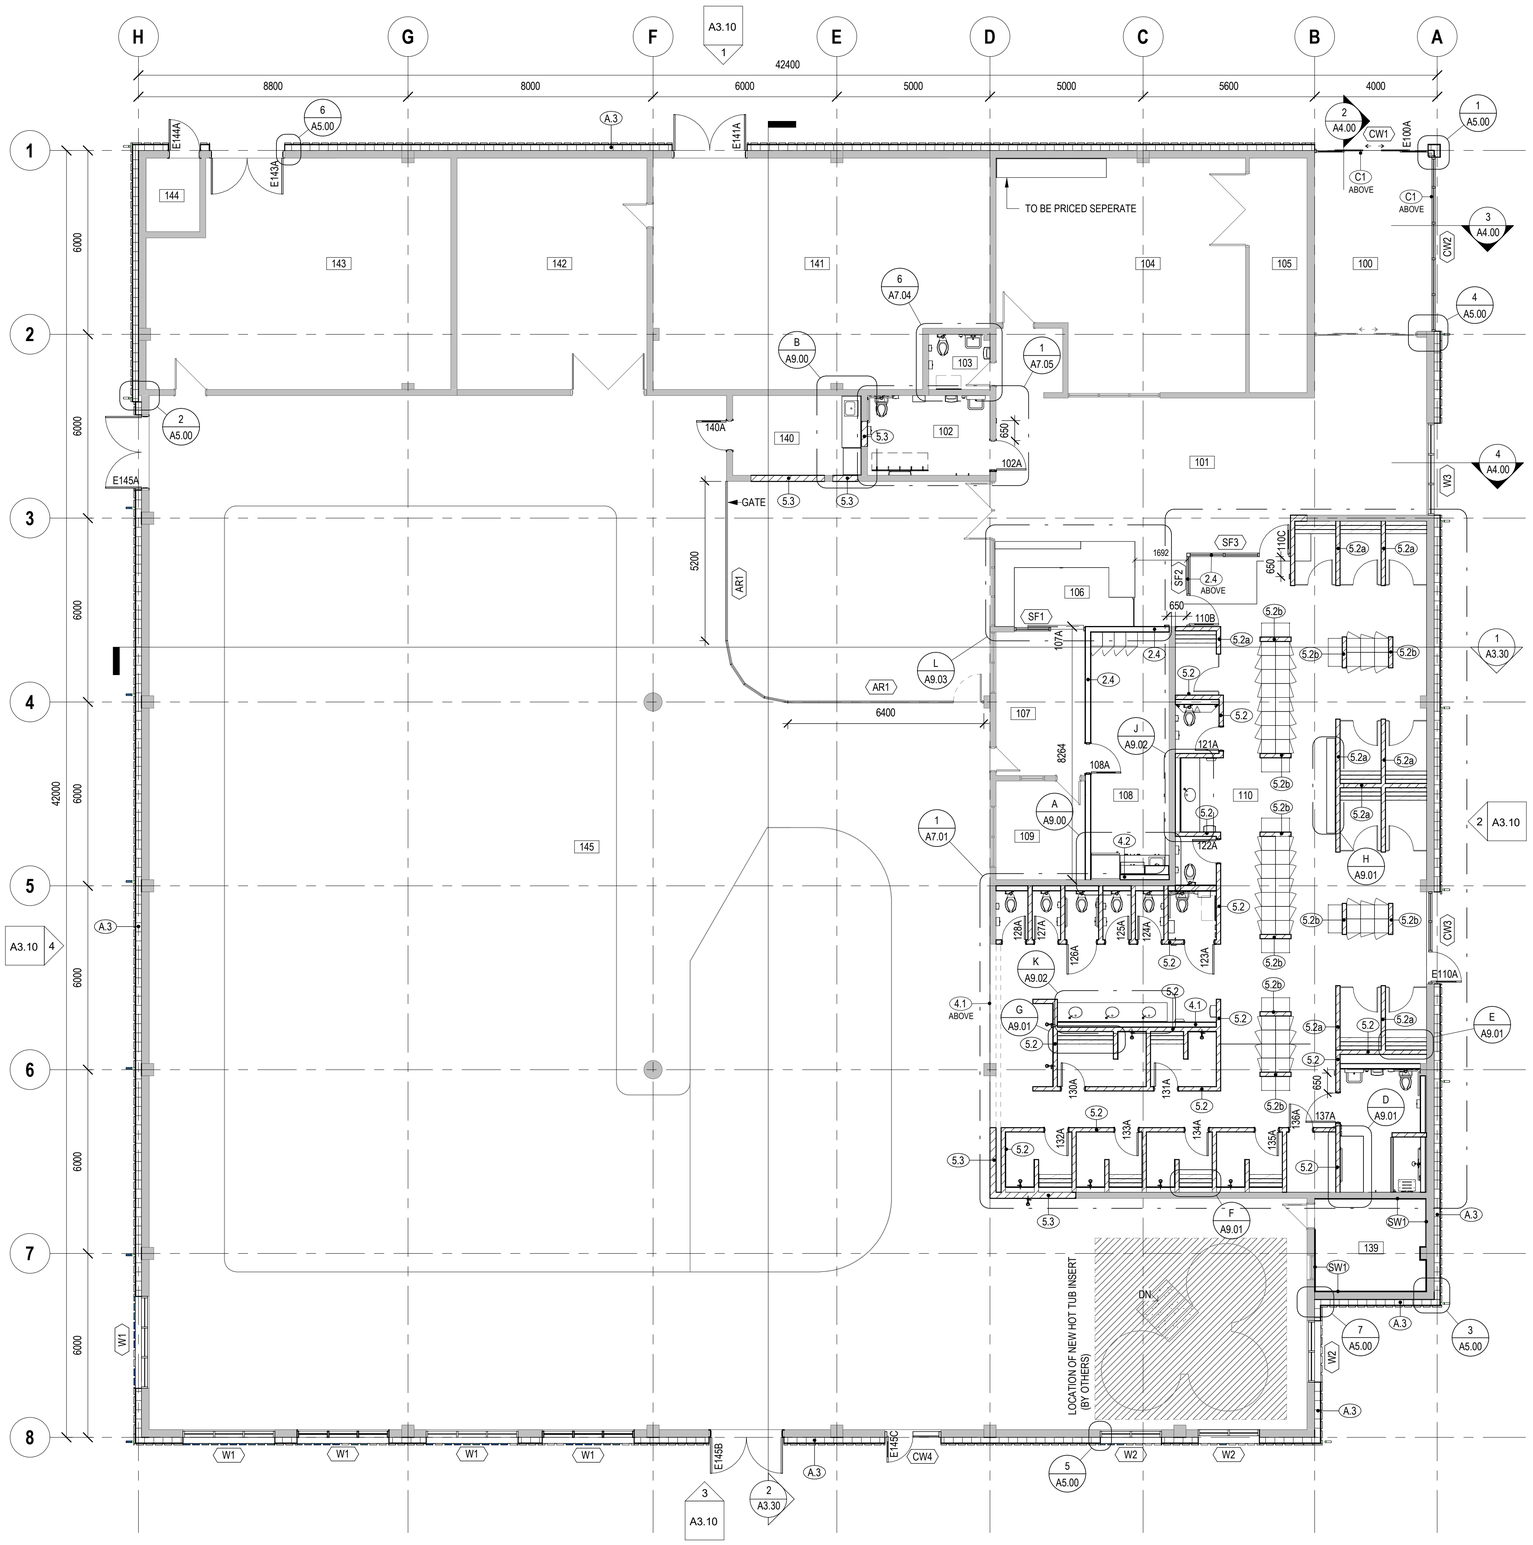

1 | FLOOR PLAN
SCALE: 1 : 100

ROOM SCHEDULE

NUMBER	NAME	AREA
100	EXISTING VESTIBULE	21 m²
101	EXISTING LOBBY	76 m²
102	UNIVERSAL W/C	10 m²
103	EXISTING W/C	4 m²
104	EXISTING MULTIPURPOSE RM	57 m²
105	EXISTING SUPPLY RM	14 m²
106	RECEPTION	17 m²
107	STAFF	14 m²
108	STAFF RM	20 m²
109	OFFICE	9 m²
110	GENDER INCLUSIVE CHANGE RM	123 m²
111	CHANGE RM	3 m²
112	CHANGE RM	3 m²
113	CHANGE RM	3 m²
114	CHANGE RM	3 m²
115	CHANGE RM	3 m²
116	CHANGE RM	3 m²
117	CHANGE RM	3 m²
118	CHANGE RM	3 m²
119	CHANGE RM	3 m²
120	CHANGE RM	3 m²
121	W/C	2 m²
122	W/C	2 m²
123	BF W/C	2 m²
124	W/C	1 m²
125	W/C	1 m²
126	LIMITED MOBILITY W/C	2 m²
127	W/C	1 m²
128	W/C	2 m²
129	SHOWER	6 m²
130	FAMILY SHOWER RM	5 m²
131	SHOWER RM	4 m²
132	SHOWER RM	4 m²
133	SHOWER RM	4 m²
134	SHOWER RM	4 m²
135	SHOWER RM	4 m²
136	STEAM RM MECH	3 m²
137	UNIVERSAL DRESSING & SHOWER RM	10 m²
139	EXSITING STEAM RM	11 m²
140	FIRST AID RM	11 m²
141	EXISTING MECH RM	78 m²
142	EXISTING STORAGE	47 m²
143	EXISTING POOL MECH	70 m²
144	EXISTING CHEMICAL RM	4 m²
145	EXISTING NATATORIUM	979 m²

EXTERIOR WALL SCHEDULE

TYPE	ASSEMBLY DESCRIPTION
C.1	CORE WALL 12.7mm GYPSUM BOARD - EXTERIOR GRADE 152mm STEEL STUDS @ 400mm O.C. 15.9mm GYPSUM BOARD - TYPE 'X'
A.3	AIR/ VAPOUR BARRIER MEMBRANE 175mm SEMI RIGID INSULATION THERMAL CLIP 25mm AIR SPACE METAL CLADDING - VERTICAL

INTERIOR PARTITION SCHEDULE

TYPE	ASSEMBLY DESCRIPTION	STC RATING	ABC DESIGN NO.
2.2	12.7mm GYPSUM BOARD - MOISTURE RESISTANT 152mm STEEL STUDS @ 400 O.C. 150mm MINERAL FIBRE INSULATION 12.7mm GYPSUM BOARD - MOISTURE RESISTANT		
2.4	15.9mm GYPSUM BOARD - TYPE 'X' 152mm STEEL STUDS @ 400 O.C. 150mm MINERAL FIBRE INSULATION 15.9mm GYPSUM BOARD - TYPE 'X'	51	S7a
4.1	12.7mm GYPSUM BOARD - MOISTURE RESISTANT 152mm METAL STUDS @ 400mm O.C.		
4.2	12.7mm GYPSUM BOARD 152mm METAL STUDS @ 400mm O.C.		
4.4	12.7mm GYPSUM BOARD 92mm STEEL STUDS @ 400mm O.C.		
4.8	15.9mm GYPSUM BOARD - TYPE 'X' 92mm STEEL STUDS @ 400mm O.C. 15.9mm GYPSUM BOARD - TYPE 'X'	38	S4d
5.2	140mm CONCRETE MASONRY UNITS WALL HEIGHT OF 3400mm AFF		B1a
5.2a	140mm CONCRETE MASONRY UNITS WALL HEIGHT OF 2600mm AFF		B1a
5.2b	140mm CONCRETE MASONRY UNITS WALL HEIGHT OF 2200mm AFF		B1a
5.3	200mm CONCRETE MASONRY UNITS	50	B1b

STEAM ROOM WALL SCHEDULE

TYPE	ASSEMBLY DESCRIPTION	STC RATING	ABC DESIGN NO.
SW1	CERAMIC TILE LATICRETE MULTIMAX LITE MORTAR LATICRETE HYDROBAN MAX SHEET MEMBRANE 13mm CONCRETE BOARD EXISTING CMU		N/A

Group2
Architecture
Interior Design

ISSUES / REVISIONS

NO.	DATE	REVISION
1	2025-06-06	ISSUED FOR TENDER PACKAGE #1
2	2025-06-18	ISSUED FOR BUILDING PERMIT
5	2025-07-11	ISSUED FOR TENDER PACKAGE #2

Group2 Architecture Interior Design Ltd.

SEAL

ANNELIESE C. FRIS
REGISTERED
ARCHITECT
ALBERTA

2025-07-10

KEY PLAN

PROJECT NORTH TRUE NORTH

PROJECT TITLE
Innisfail Aquatic Centre Renovation

DRAWING TITLE
FLOOR PLAN

CHECKED	DRAWN	DRAWING	REVISION
GL	PP/JL	A2.21	5

FILE
25006



1 | REFLECTED CEILING PLAN
SCALE: 1 : 100

ROOM SCHEDULE

NUMBER	NAME	AREA
100	EXISTING VESTIBULE	21 m²
101	EXISTING LOBBY	76 m²
102	UNIVERSAL W/C	10 m²
103	EXISTING W/C	4 m²
104	EXISTING MULTIPURPOSE RM	57 m²
105	EXISTING SUPPLY RM	14 m²
106	RECEPTION	17 m²
107	STAFF	14 m²
108	STAFF RM	20 m²
109	OFFICE	9 m²
110	GENDER INCLUSIVE CHANGE RM	123 m²
111	CHANGE RM	3 m²
112	CHANGE RM	3 m²
113	CHANGE RM	3 m²
114	CHANGE RM	3 m²
115	CHANGE RM	3 m²
116	CHANGE RM	3 m²
117	CHANGE RM	3 m²
118	CHANGE RM	3 m²
119	CHANGE RM	3 m²
120	CHANGE RM	3 m²
121	W/C	2 m²
122	W/C	2 m²
123	BF W/C	2 m²
124	W/C	1 m²
125	W/C	1 m²
126	LIMITED MOBILITY W/C	2 m²
127	W/C	1 m²
128	W/C	2 m²
129	SHOWER	6 m²
130	FAMILY SHOWER RM	5 m²
131	SHOWER RM	4 m²
132	SHOWER RM	4 m²
133	SHOWER RM	4 m²
134	SHOWER RM	4 m²
135	SHOWER RM	4 m²
136	STEAM RM MECH	3 m²
137	UNIVERSAL DRESSING & SHOWER RM	10 m²
139	EXSITING STEAM RM	11 m²
140	FIRST AID RM	11 m²
141	EXISTING MECH RM	78 m²
142	EXISTING STORAGE	47 m²
143	EXISTING POOL MECH	70 m²
144	EXISTING CHEMICAL RM	4 m²
145	EXISTING NATATORIUM	979 m²

GENERAL NOTES - CEILING

1. REFLECTED CEILING PLANS ARE TO BE USED IN CONJUNCTION WITH THE MECHANICAL & ELECTRICAL DRAWINGS.
2. ALL CEILING HEIGHTS SHOWN ON THE REFLECTED CEILING PLANS ARE RELATED TO A CLEAR DIMENSION ABOVE THE FINISHED FLOOR LEVEL OF THE FLOOR LOCATED DIRECTLY BELOW THE CEILING INDICATED.
3. ALL BULKHEADS TO BE PAINTED P-1 UNLESS SPECIFIED OTHERWISE. REFER TO ROOM FINISH SCHEDULE. .
4. ALL GYPSUM CEILINGS TO BE PAINTED P-1 UNLESS SPECIFIED OTHERWISE.REFER TO ROOM FINISH SCHEDULE.
5. ALL EXPOSED CEILINGS AND STRUCTURE TO BE PAINTED P-1 UNLESS SEPECIFIED OTHERWISE. REFER TO ROOM FINISH SCHEDULE.

CEILING SCHEDULE

TYPE	DESCRIPTION
C1	GYPSUM BOARD CEILING 13mm GYPSUM BOARD 64mm METAL STUD FRAMING
C2	GYPSUM BOARD CEILING 13mm GYPSUM BOARD MOISTURE RESISTENT 64mm METAL STUD FRAMING
C3	610mm x 1220mm SUSPENDED ACOUSTIC LAY IN CEILING TILE
C4	CERAMIC TILE w LATICRETE MULTIMAX LITE MORTAR 13mm CEMENT BOARD LATICRETE HYDROBAN MAX SHEET MEMBRANE EXISTING CONCRETE STRUCTURE

REFLECTED CEILING LEGEND

OS — OPEN STRUCTURE

C1 / 2600 — CEILING TYPE / CEILING HEIGHT A.F.F.

C1 / 2600 — GYPSUM BOARD CEILING

C2 / 3150 — GYPSUM BOARD CEILING, MOISTURE RESISTANT

C3 / 2600 — 610mm x 1220mm SUSPENDED ACOUSTIC CEILING TILE SYSTEM

C4 / 3150 — CERAMIC TILE w LATICRETE MULTIMAX LITE MORTAR, CEMENT BOARD, LATICRETE HYDROBAN MAX SHEET MEMBRANE, EXISTING CONCRETE STRUCTURE

Group2
Architecture
Interior Design

ISSUES / REVISIONS

NO.	DATE	REVISION
2	2025-06-18	ISSUED FOR BUILDING PERMIT
5	2025-07-11	ISSUED FOR TENDER PACKAGE #2

Group2 Architecture Interior Design Ltd.

SEAL

ANNELIESE C. FRIS
REGISTERED ARCHITECT
ALBERTA

2025-07-10

KEY PLAN

PROJECT NORTH TRUE NORTH

PROJECT TITLE


Innisfail Aquatic Centre Renovation

DRAWING TITLE

REFLECTED CEILING PLAN

CHECKED	DRAWN	DRAWING	REVISION
GL	PP/JL	A2.25	5

FILE 25006

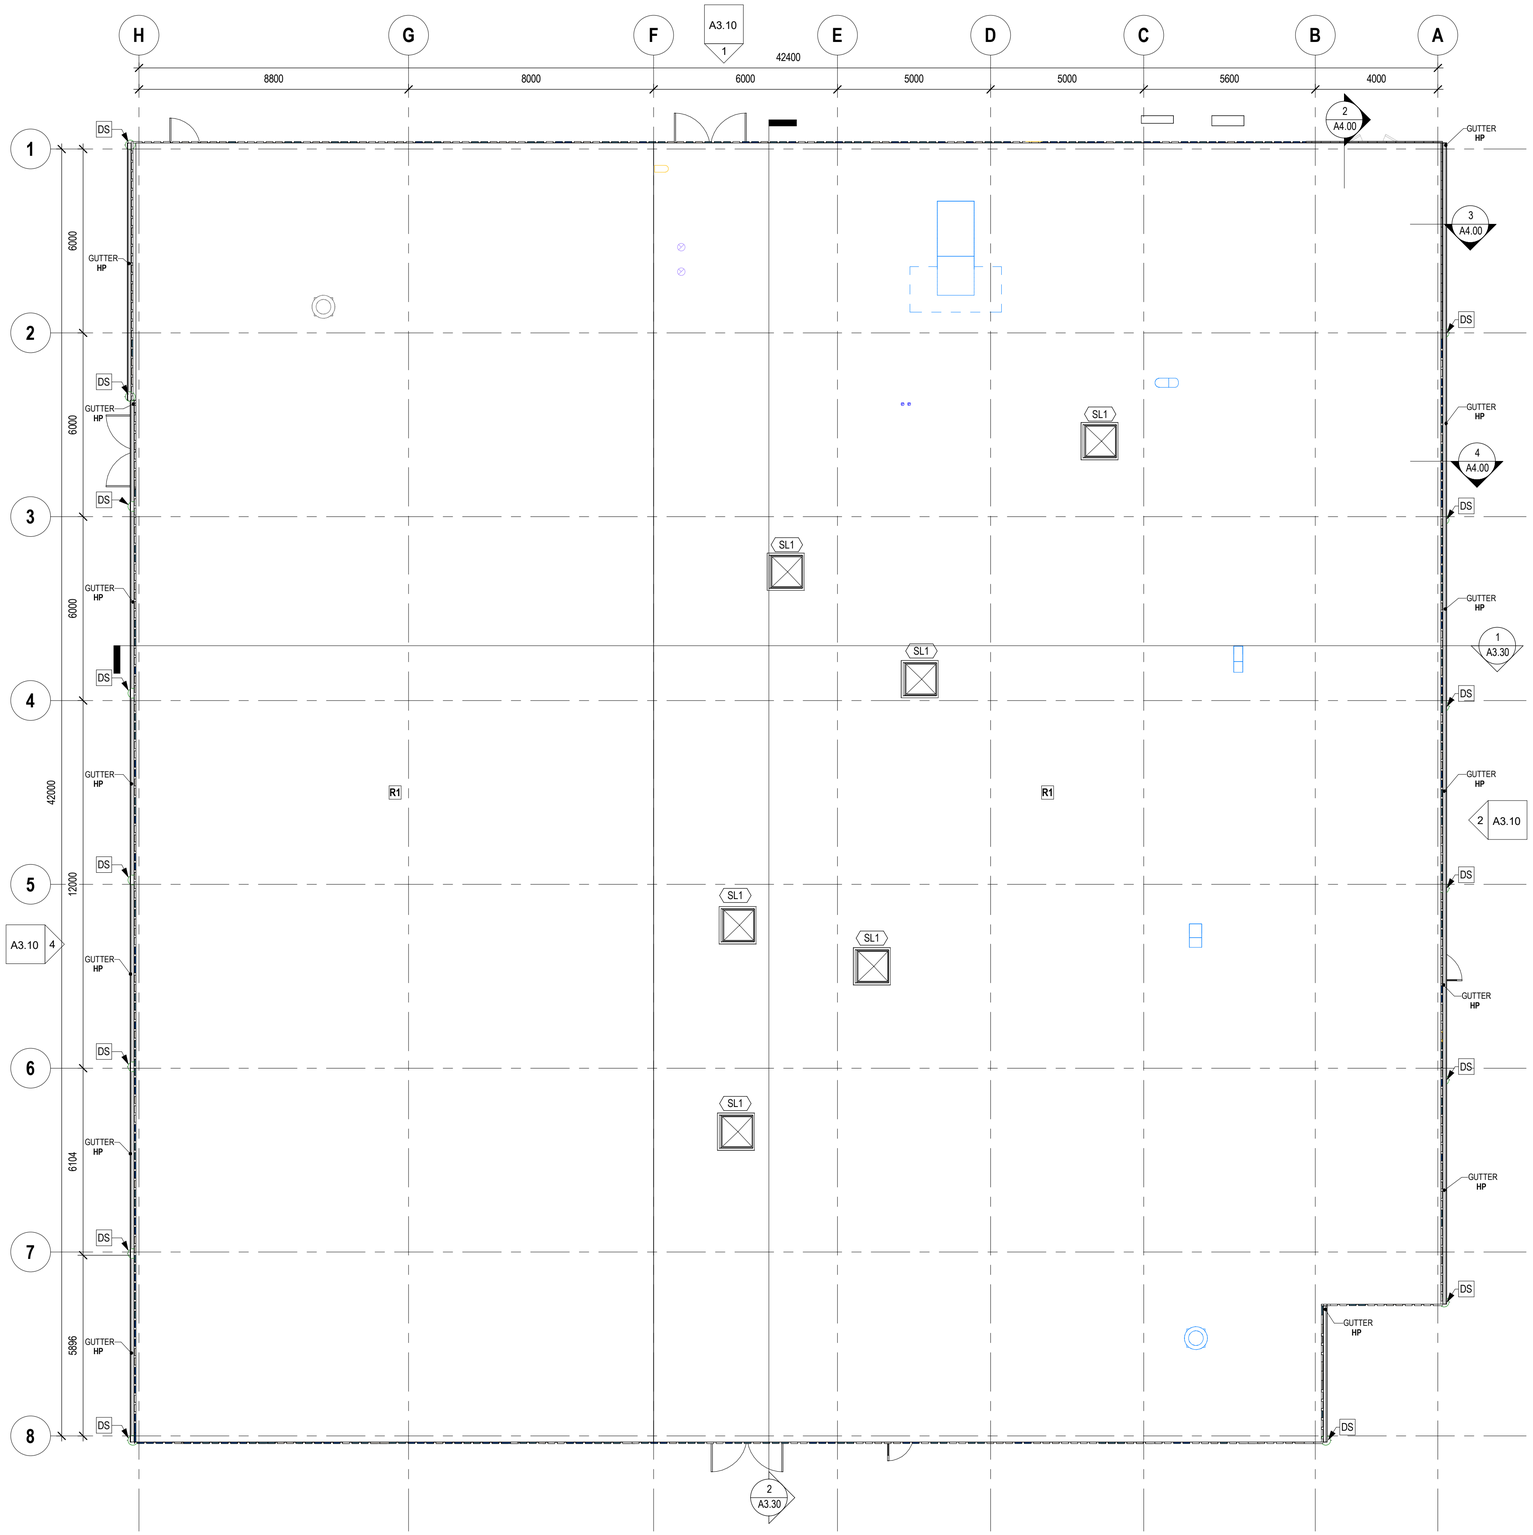

1 | ROOF PLAN
SCALE: 1 : 100

ROOF SCHEDULE

TYPE	ASSEMBLY DESCRIPTION	COMMENTS
R1	2 PLY SBS PROTECTION BOARD 100mm POLY ISO INSULATION 100mm POLY ISO INSULATION VAPOUR RETARDER 13mm GYPSUM BOARD SHEATHING EXISTING ROOF DECK	

ROOF PLAN LEGEND

DS	DOWN SPOUT LOCATION - GUTTER LOW POINT FOR DOWN SPOUT DRAINAGE
HP	GUTTER HIGH POINT

Group2
Architecture
Interior Design

ISSUES / REVISIONS

NO.	DATE	REVISION
1	2025-06-06	ISSUED FOR TENDER PACKAGE #1
2	2025-06-18	ISSUED FOR BUILDING PERMIT
3	2025-06-20	ADDENDUM #1
5	2025-07-11	ISSUED FOR TENDER PACKAGE #2

Group2 Architecture Interior Design Ltd.

SEAL

ANNELIESE C. FRIIS
REGISTERED
ARCHITECT
ALBERTA

2025-07-10

KEY PLAN

PROJECT NORTH
TRUE NORTH

PROJECT TITLE
Innisfail Aquatic Centre Renovation

DRAWING TITLE
ROOF PLAN

CHECKED	DRAWN	DRAWING	REVISION
GL	JL/CG	A2.40	5


FILE
25006

GENERAL DEMO NOTES


- PATCH AND MAKE GOOD ALL SURFACES AFFECTED BY DEMOLITION.
- WHERE EXISTING WALLS ARE REMOVED, PROVIDE LEVELLING COMPOUND AS REQUIRED TO FEATHER OUT ANY FOUND DIFFERENCES IN FLOOR SLAB HEIGHTS.
- CONTRACTOR IS TO CONFIRM WHICH ITEMS ARE TO BE TURNED OVER TO OWNER. OWNER TO HAVE FIRST RIGHT OF REFUSAL TO ALL SALVAGE MATERIALS UNLESS OTHERWISE NOTED. CONTRACTOR TO FISPOSE OF ALL UNWANTED ITEMS.
- REPIAR HOLES IN WALLS AND FLOORS RESULTING FROM REMOVAL OF EXISTING MECHANICAL AND ELECTRICAL SERVICES, PIPES, GRILLES, CABLES, CONDUIT, ETC. WITH CONCRETE, GROUT OR FIRE PROOFING.
- REFER TO MECHNCAIL./ELECTRICAL DRAWINGS FOR REMOVAL OF MECHANICAL/ELECTRICAL ITEMS. TERMINATE PIPES, CABLES AND CONDUITS OUT OF SIGHT AND PATCH AFFECTED SURFACES.
- REFER TO MECHNICAL AND ELECTRICAL DRAWINGS FOR LOCATION OF NEW PIPES, CONDUITS ETC. REQUIRING THE EXISTING FLOORS, ROOF AND/OR WALLS TO BE CUT AND PATCHED.
- ALL EXISTING WALLS TO REMAIN TO BE PRPARED TO RECIEVE NEW PAINT FINISH. REPAIR GYPSUM BOARD ON EXISTING WALLS AS REQUIRED WHERE DAMAGED OR MISSING.

DEMO NOTES


##	NOTE
02	REMOVE EXISTING DOOR, FRAME AND HARDWARE (INCLUDING ANY SIDLEIGHTS AND/OR TRANSOM). REPAIR BLOCK AS REQUIRED
03	REMOVE EXISTING EXTERIOR CLADDING, INSULATION, AND MEMBRANES DOWN TO STRUCTURAL BLOCK. PATCH AND REPAIR BLOCK AS REQUIRED
04	REMOVE EXISTING GLAZING AND FRAMES.REPAIR BLOCK AS REQUIRED
05	REMOVE EXISTING ROOF TO EXISTING METAL DECK. REMOVE DOWN SPOUTS AND EAVESTROUGHS
07	REMOVE EXISTING CANOPY
08	REMOVE EXISTING SIGNAGE
18	REMOVE EXISTING SKYLIGHTS
27	DEMO WALL FOR NEW CURTAIN WALL OPENING

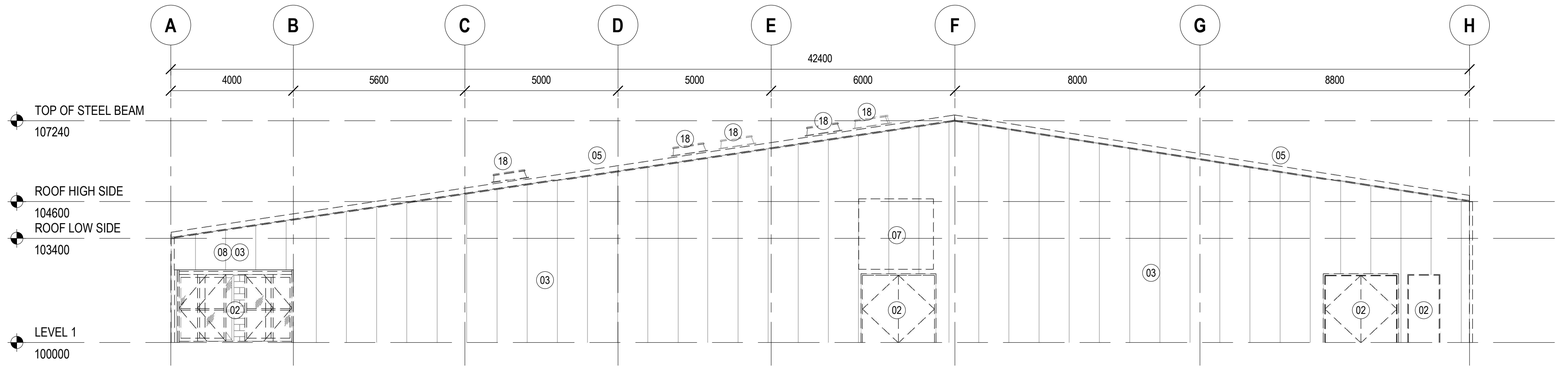


1 EXTERIOR ELEVATION - NORTH - DEMOLITION
SCALE: 1 : 100

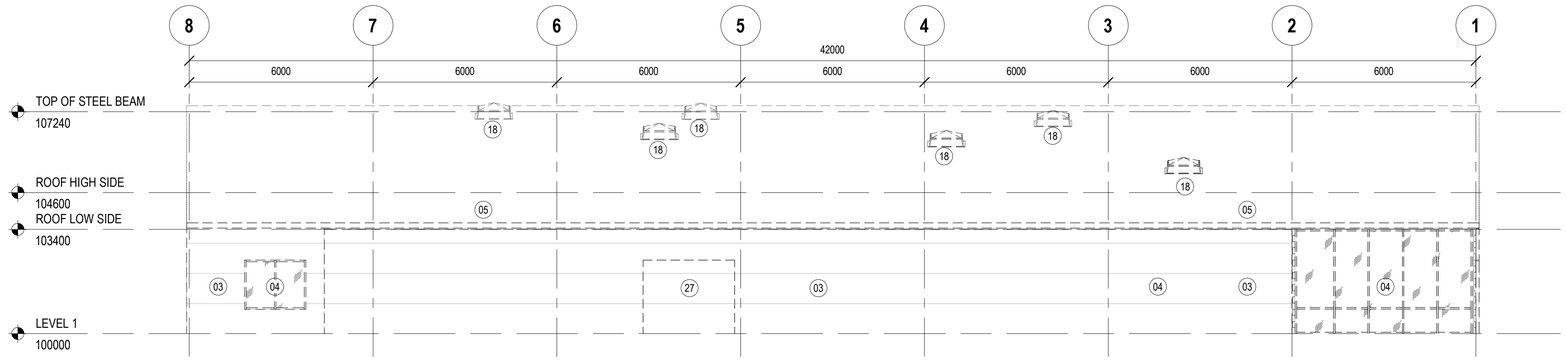

2 EXTERIOR ELEVATION - EAST - DEMOLITION
SCALE: 1 : 100

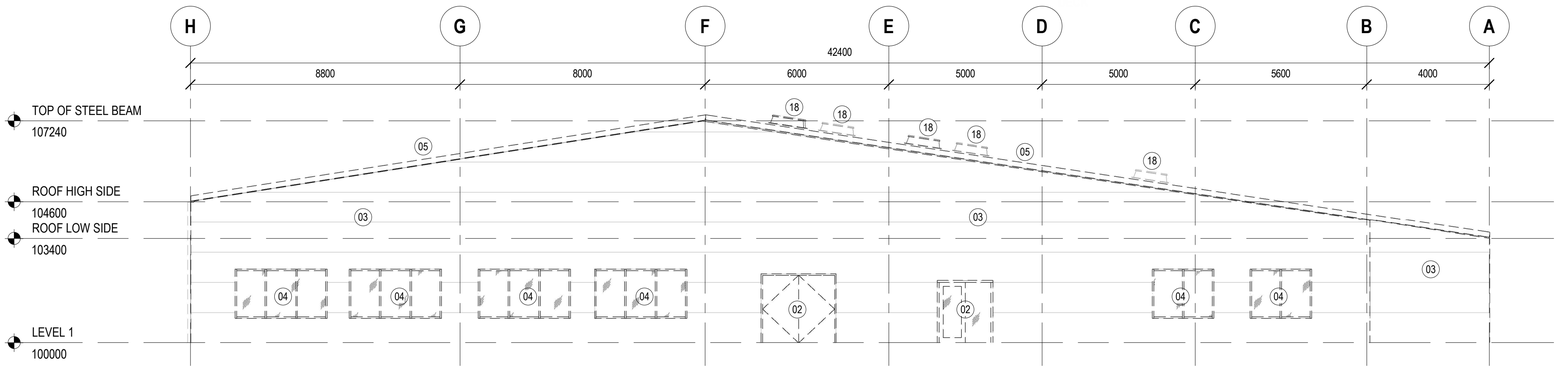

3 EXTERIOR ELEVATION - SOUTH - DEMOLITION
SCALE: 1 : 100

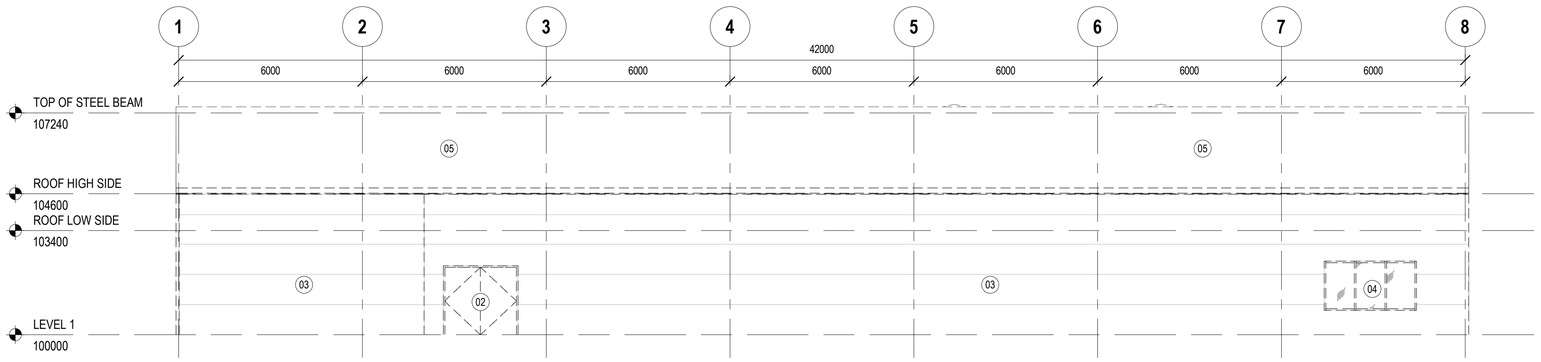

4 EXTERIOR ELEVATION - WEST - DEMOLITION
SCALE: 1 : 100

Group2
Architecture
Interior Design

ISSUES / REVISIONS

NO.	DATE	REVISION
1	2025-06-06	ISSUED FOR TENDER PACKAGE #1
2	2025-06-18	ISSUED FOR BUILDING PERMIT
5	2025-07-11	ISSUED FOR TENDER PACKAGE #2

Group2 Architecture Interior Design Ltd.

SEAL

ANNELIESE C. FRIS
REGISTERED
ARCHITECT
ALBERTA

2025-07-10

KEY PLAN

PROJECT TITLE
Innisfail Aquatic Centre Renovation

DRAWING TITLE
DEMOLITION EXTERIOR ELEVATIONS

CHECKED	DRAWN	DRAWING	REVISION
GL	JL	A3.00	5

FILE
25006

PREFINISHED METAL PANEL COLOUR LEGEND

1A
COLOUR: HERON BLUE
PROFILE: FLUSHWALL PANEL
REVEAL: 76.2 MM

1B
COLOUR: SLATE BLUE
PROFILE: FLUSHWALL PANEL
REVEAL: 76.2 MM


1C
COLOUR: SURF WHITE
PROFILE: FLUSHWALL PANEL
REVEAL: 76.2 MM

1D
COLOUR: POLAR WHITE
PROFILE: FLUSHWALL PANEL
REVEAL: 76.2 MM


1E - AT ENTRANCE ONLY
COLOUR: SILVER METALIC
PROFILE: FLUSHWALL PANEL
REVEAL: 0 MM

GENERAL EXTERIOR ELEVATION NOTES


1. ALUMINUM WINDOW AND DOOR FLASHING TO MATCH FRAMES UNLESS NOTED OTHERWISE.
2. FLASHING AND TRIM TO MATCH 1E SILVER METALIC AT ENTRY LOCATION
3. CORNER TRIM TO MATCH ADJACENT PANELS UNLESS NOTED OTHERWISE
4. ARCHITECT TO CONFIRM COLOUR OF GUTTER FROM STANDARD RANGE.

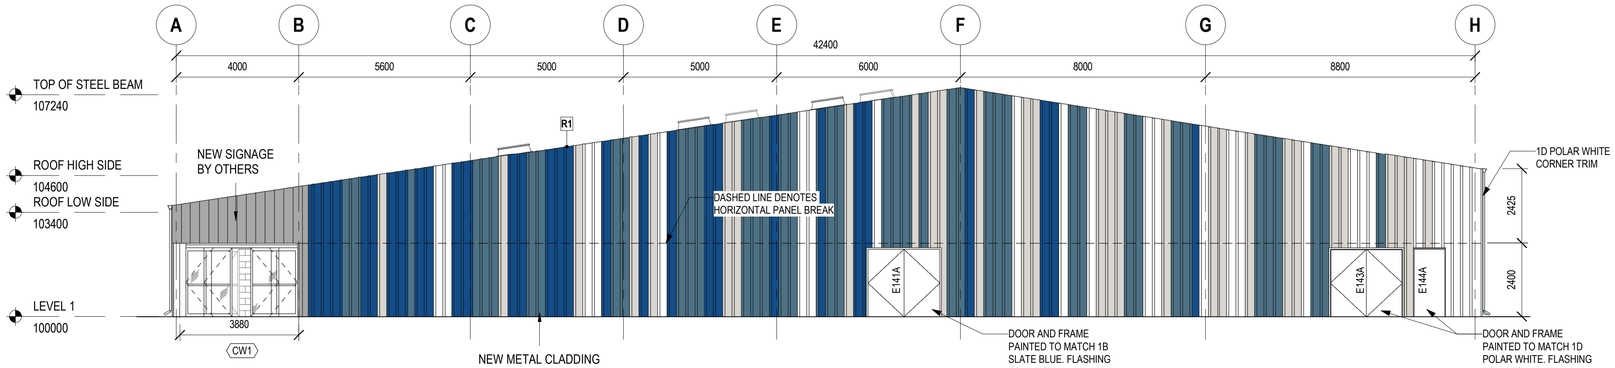


1 NORTH ELEVATION
SCALE: 1 : 100

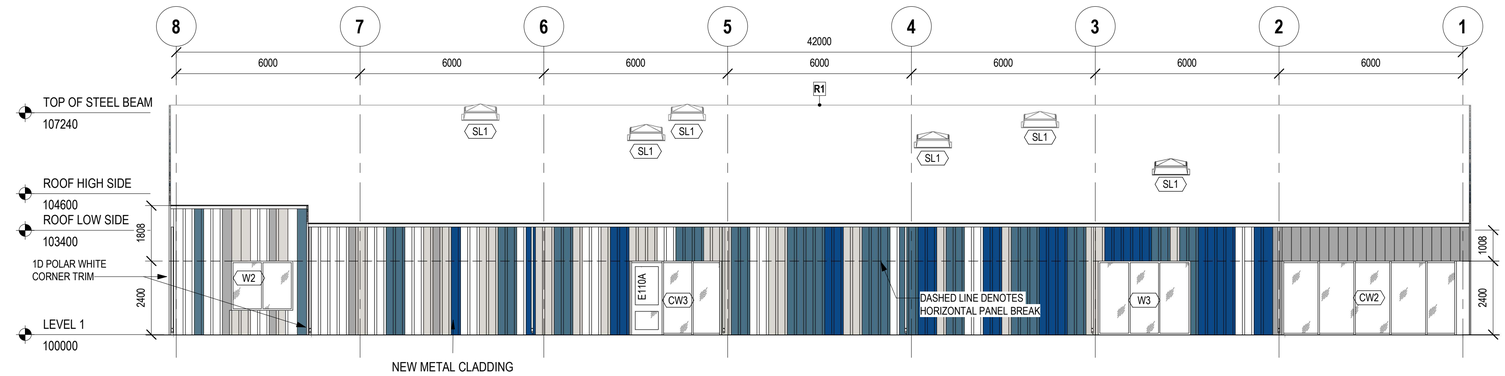

2 EAST ELEVATION
SCALE: 1 : 100

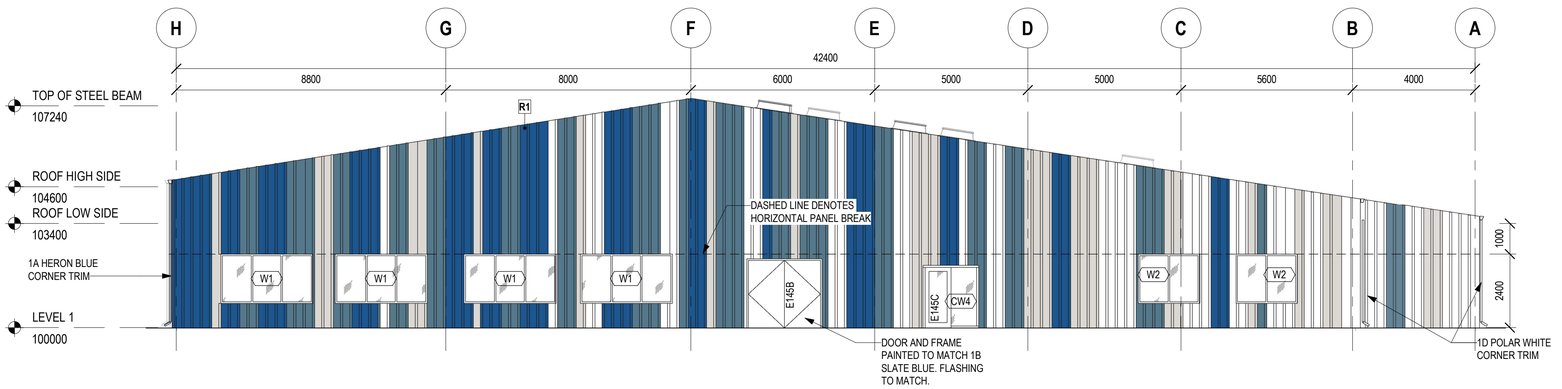

3 SOUTH ELEVATION
SCALE: 1 : 100

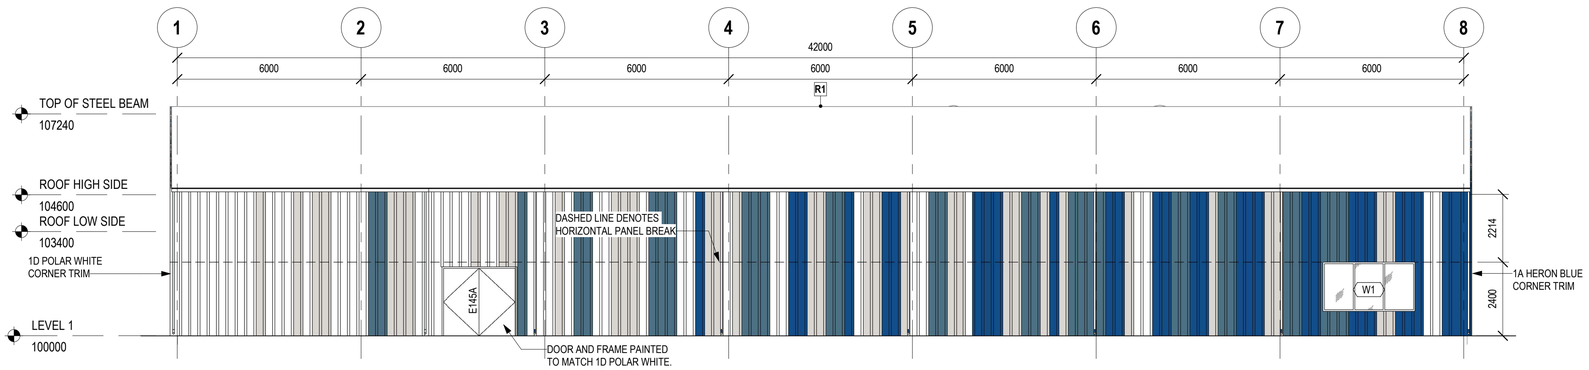

4 WEST ELEVATION
SCALE: 1 : 100

Group2
Architecture
Interior Design

ISSUES / REVISIONS

NO.	DATE	REVISION
1	2025-06-06	ISSUED FOR TENDER PACKAGE #1
2	2025-06-18	ISSUED FOR BUILDING PERMIT
5	2025-07-11	ISSUED FOR TENDER PACKAGE #2

Group2 Architecture Interior Design Ltd.

SEAL

ANNELIESE C. FRIS
REGISTERED
ARCHITECT
ALBERTA

2025-07-10


KEY PLAN

PROJECT TITLE
Innisfail Aquatic Centre Renovation


DRAWING TITLE
EXTERIOR ELEVATIONS

CHECKED	DRAWN	DRAWING	REVISION
GL	JL/PP	A3.10	5

FILE
25006

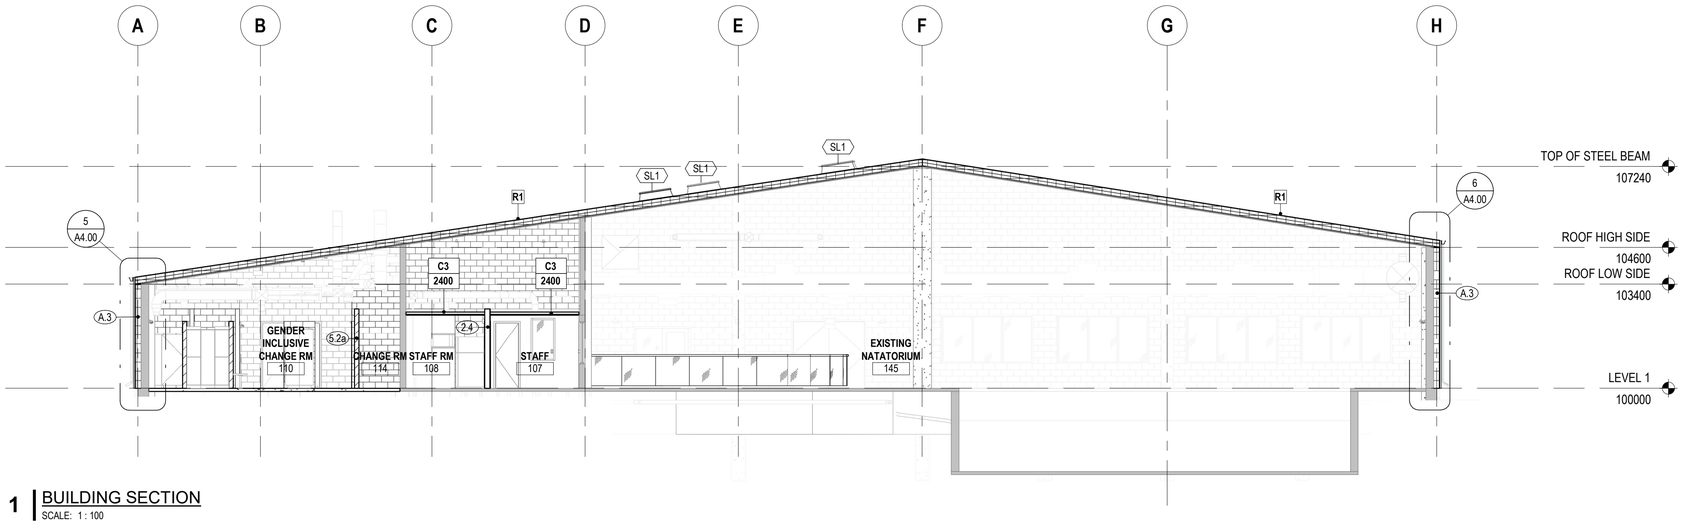

1 BUILDING SECTION
SCALE: 1 : 100

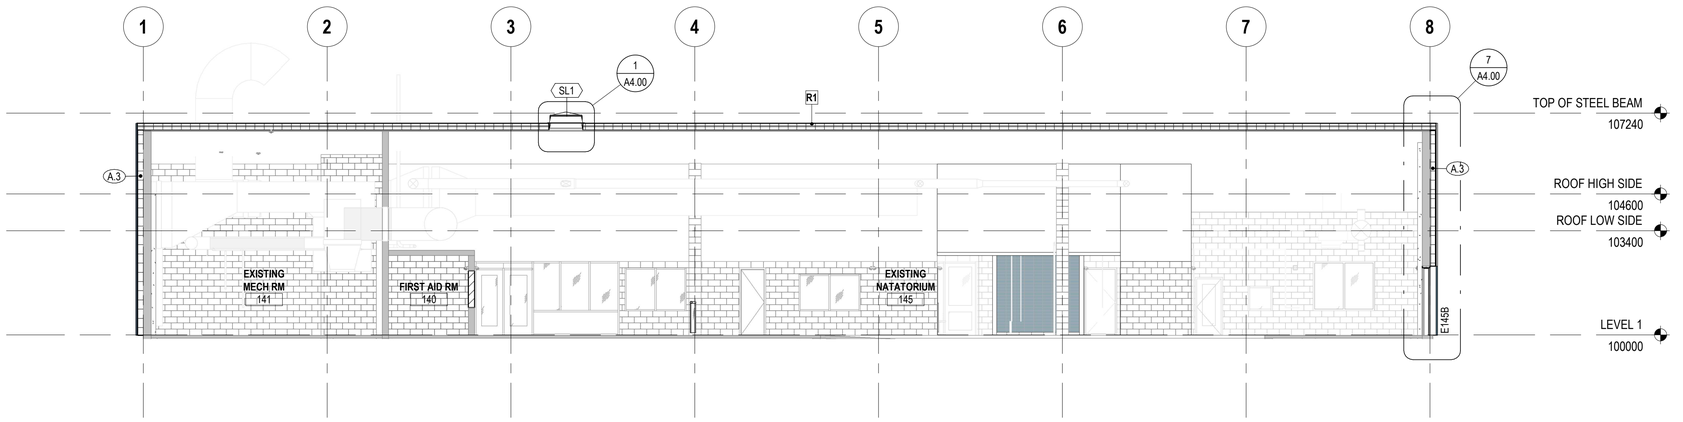

2 BUILDING SECTION
SCALE: 1 : 100

Group2
Architecture
Interior Design

ISSUES / REVISIONS

NO.	DATE	REVISION
1	2025-06-06	ISSUED FOR TENDER PACKAGE #1
2	2025-06-18	ISSUED FOR BUILDING PERMIT
5	2025-07-11	ISSUED FOR TENDER PACKAGE #2

Group2 Architecture Interior Design Ltd.

SEAL

ANNELIESE C. FRIIS
REGISTERED
ARCHITECT
ALBERTA

2025-07-10


KEY PLAN

PROJECT TITLE
Innisfail Aquatic Centre Renovation


DRAWING TITLE
BUILDING SECTIONS

CHECKED	DRAWN	DRAWING	REVISION
GL	IP	A3.30	5


FILE
25006

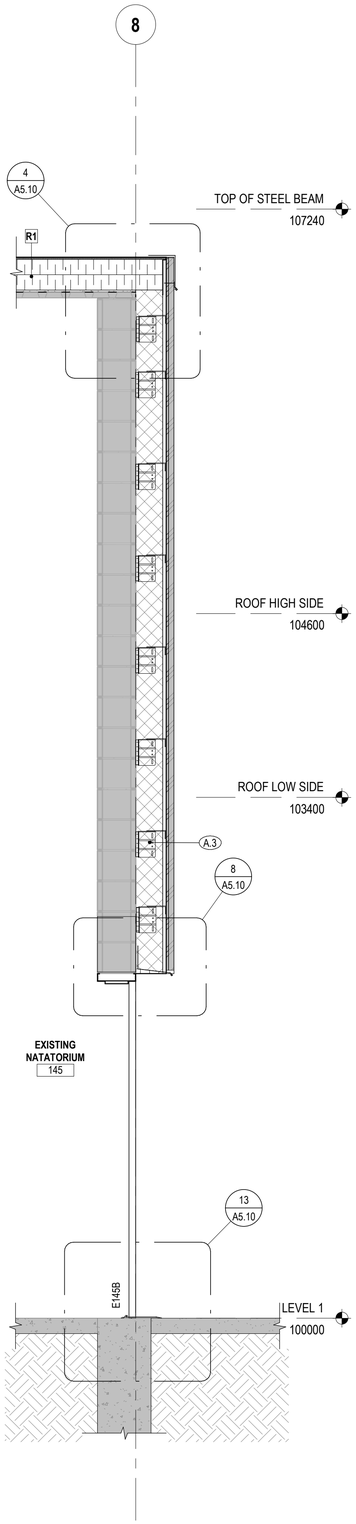


7 | WALL SECTION
SCALE: 1 : 20

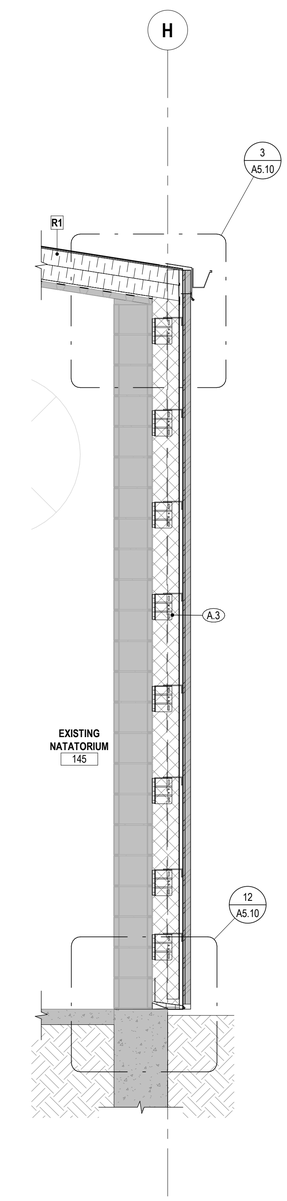


6 | WALL SECTION
SCALE: 1 : 20

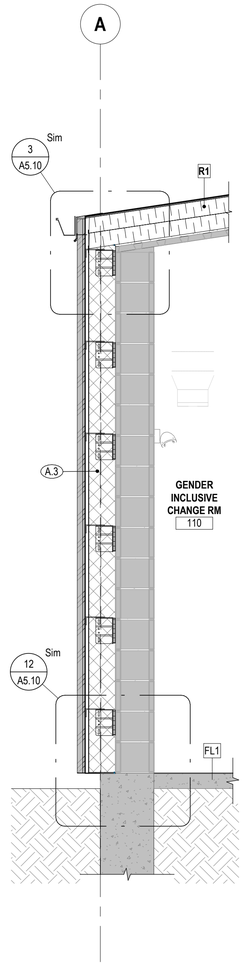


5 | WALL SECTION
SCALE: 1 : 20

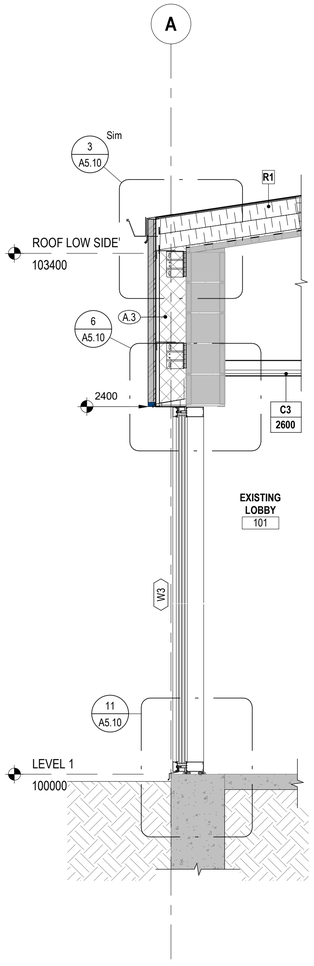


4 | WALL SECTION
SCALE: 1 : 20

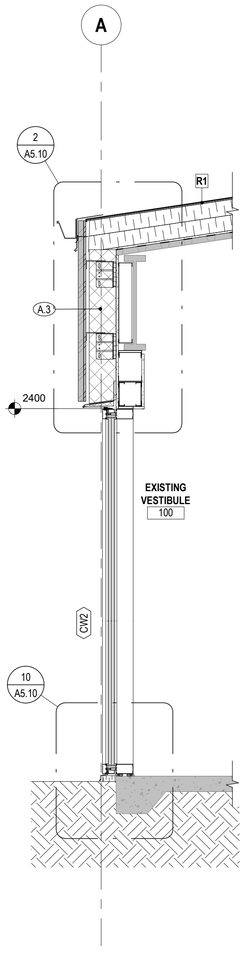

3 | WALL SECTION 3
SCALE: 1 : 20

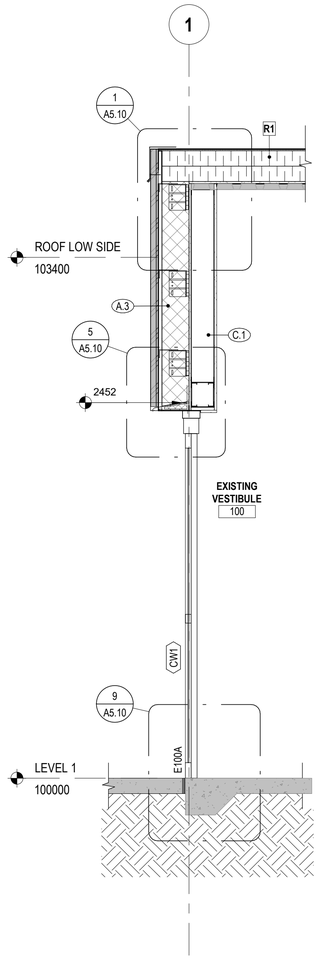

2 | WALL SECTION
SCALE: 1 : 20

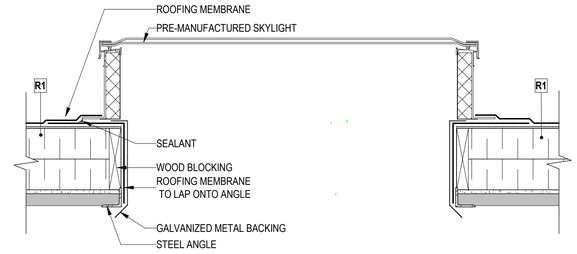

1 | ROOF SECTION
SCALE: 1 : 10

Group2

Architecture
Interior Design

ISSUES / REVISIONS

NO.	DATE	REVISION
1	2025-06-06	ISSUED FOR TENDER PACKAGE #1
5	2025-07-11	ISSUED FOR TENDER PACKAGE #2

Group2 Architecture Interior Design Ltd.

SEAL

ANNELIESE C. FRIS
REGISTERED
ARCHITECT
ALBERTA

2025-07-10


KEY PLAN

PROJECT TITLE
Innisfail Aquatic Centre Renovation


DRAWING TITLE
WALL SECTIONS

CHECKED	DRAWN	DRAWING	REVISION
GL	CG	A4.00	5


FILE
25006

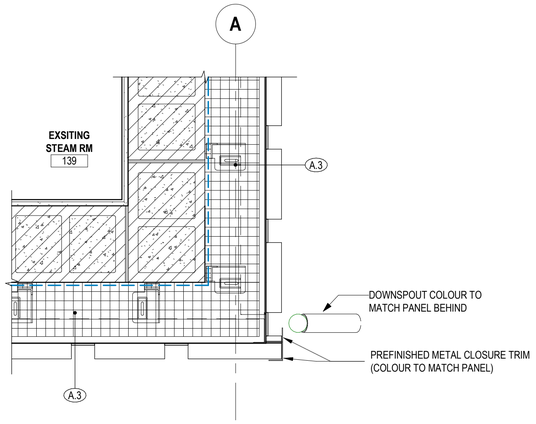


3 | PLAN DETAIL
SCALE: 1 : 10

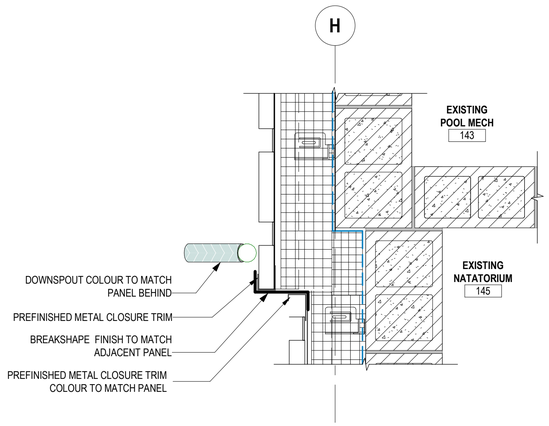


2 | PLAN DETAIL
SCALE: 1 : 10

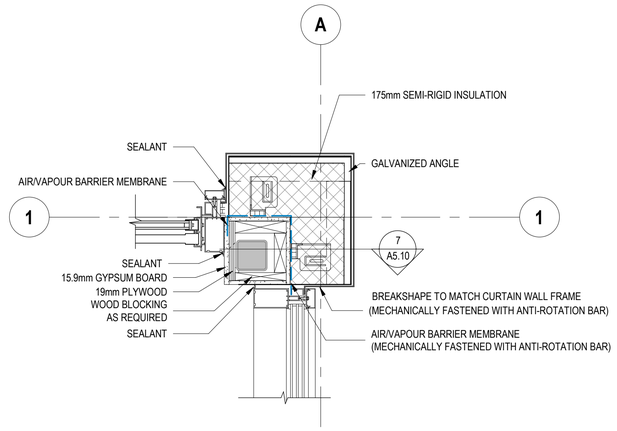


1 | PLAN DETAIL
SCALE: 1 : 10

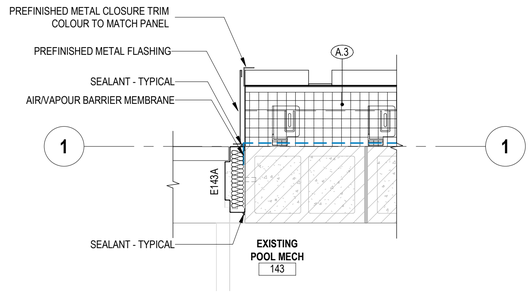


6 | PLAN DETAIL
SCALE: 1 : 10

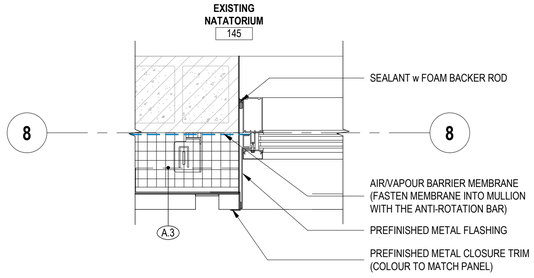


5 | PLAN DETAIL
SCALE: 1 : 10

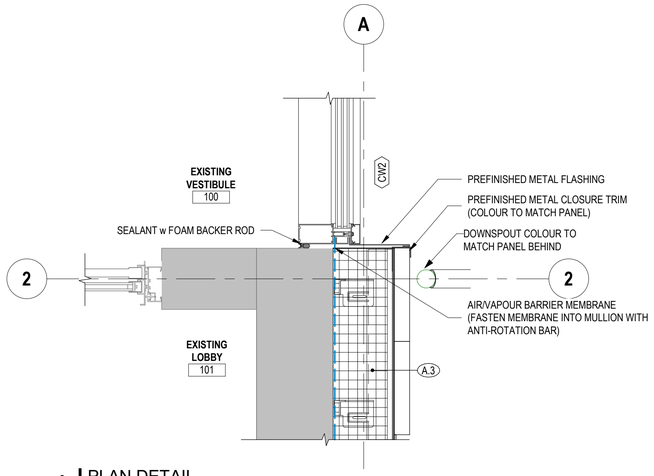

4 | PLAN DETAIL
SCALE: 1 : 10

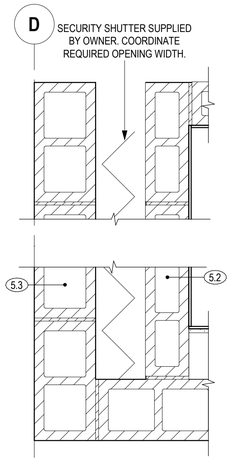

8 | PLAN DETAIL
SCALE: 1 : 10

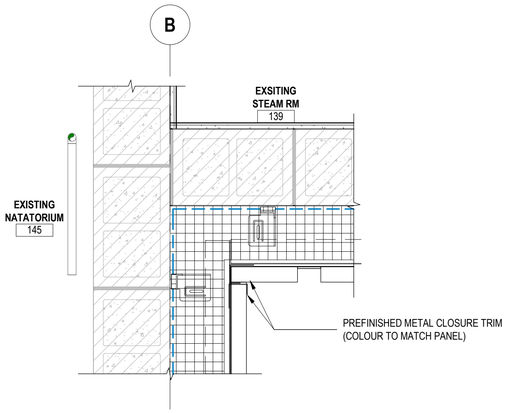

7 | PLAN DETAIL
SCALE: 1 : 10

Group2
Architecture
Interior Design

ISSUES / REVISIONS

NO.	DATE	REVISION
1	2025-06-06	ISSUED FOR TENDER PACKAGE #1
3	2025-06-20	ADDENDUM #1
4	2025-06-24	ADDENDUM #2
5	2025-07-11	ISSUED FOR TENDER PACKAGE #2

Group2 Architecture Interior Design Ltd.

SEAL

ANNELIESE C. FRIS
REGISTERED ARCHITECT
ALBERTA

2025-07-10


KEY PLAN

PROJECT TITLE
Innisfail Aquatic Centre Renovation


DRAWING TITLE
PLAN DETAILS

CHECKED	DRAWN	DRAWING	REVISION
GL	CG	A5.00	5


FILE
25006

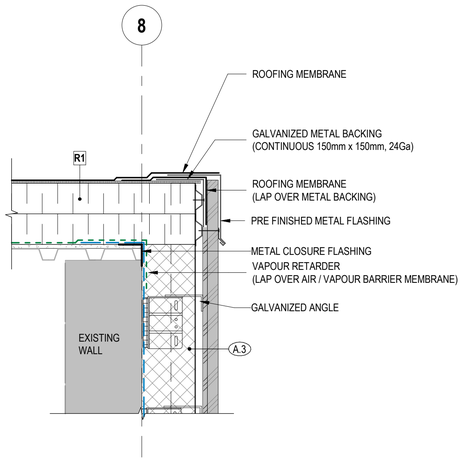


4 | SECTION DETAIL
SCALE: 1 : 10

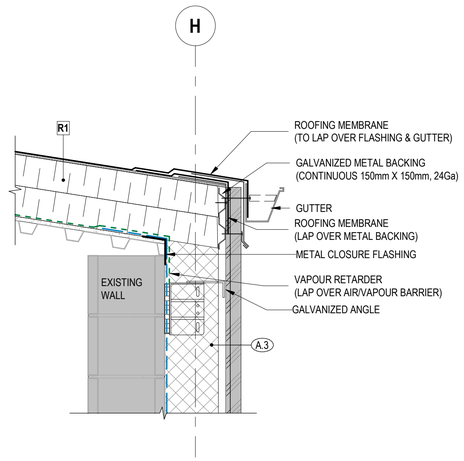


3 | SECTION DETAIL
SCALE: 1 : 10

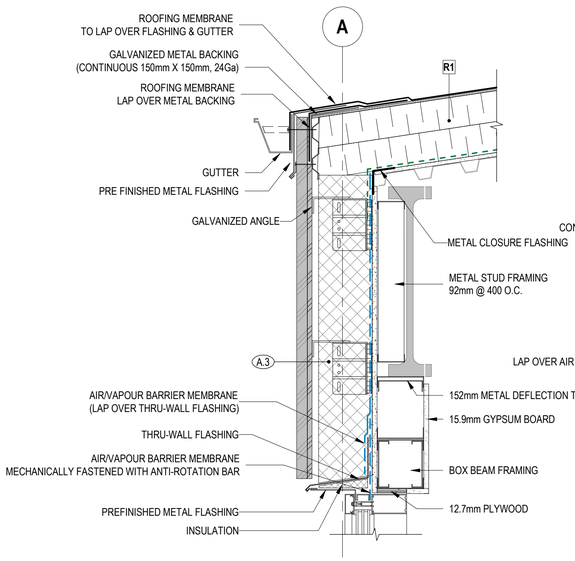


2 | SECTION DETAIL
SCALE: 1 : 10

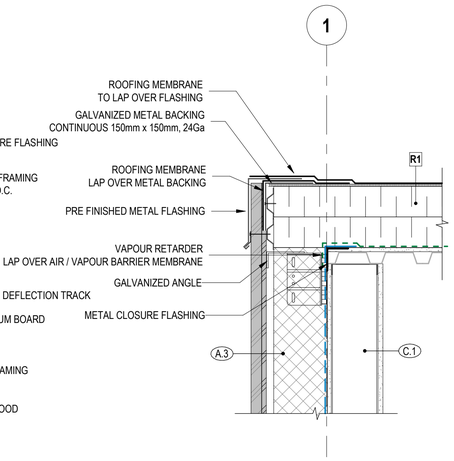


1 | SECTION DETAIL
SCALE: 1 : 10

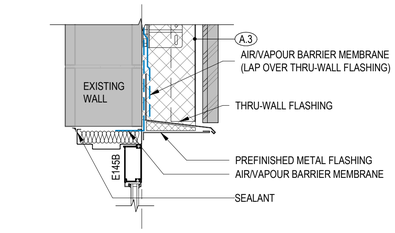


8 | SECTION DETAIL
SCALE: 1 : 10

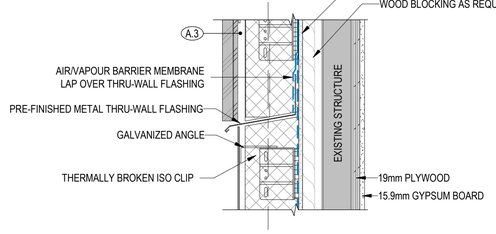


7 | SECTION DETAIL
SCALE: 1 : 10

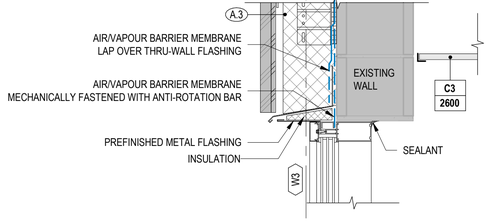


6 | SECTION DETAIL
SCALE: 1 : 10

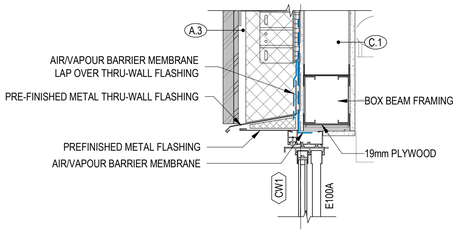


5 | SECTION DETAIL
SCALE: 1 : 10

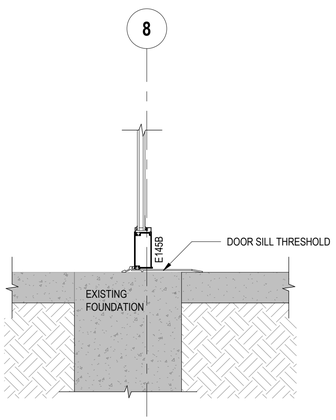


13 | SECTION DETAIL
SCALE: 1 : 10

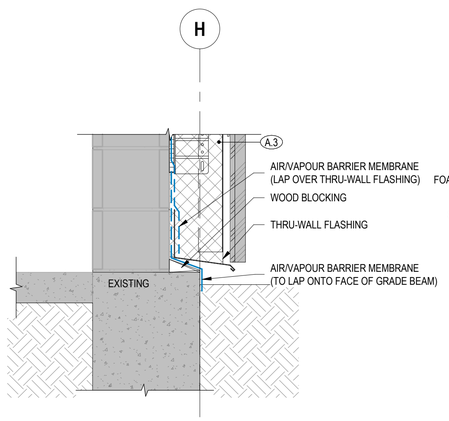


12 | SECTION DETAIL
SCALE: 1 : 10

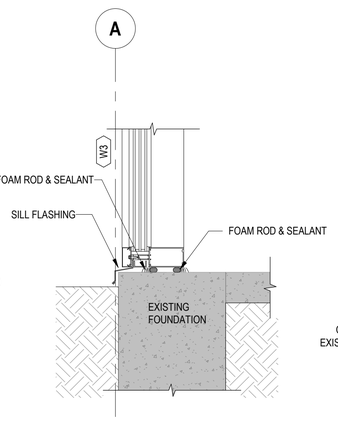

11 | SECTION DETAIL
SCALE: 1 : 10

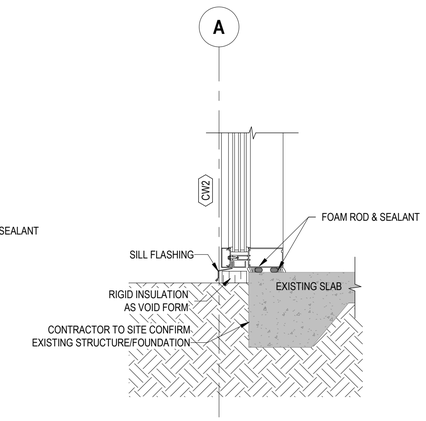

10 | SECTION DETAIL
SCALE: 1 : 10

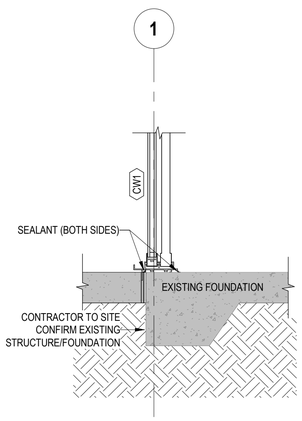

9 | SECTION DETAIL
SCALE: 1 : 10

Group2
Architecture
Interior Design

ISSUES / REVISIONS

NO.	DATE	REVISION
1	2025-06-06	ISSUED FOR TENDER PACKAGE #1
4	2025-06-24	ADDENDUM #2
5	2025-07-11	ISSUED FOR TENDER PACKAGE #2

Group2 Architecture Interior Design Ltd.

SEAL

ANNELIESE C. FRIIS
REGISTERED
ARCHITECT
ALBERTA

2025-07-10


KEY PLAN

PROJECT TITLE
Innisfail Aquatic Centre Renovation


DRAWING TITLE
SECTION DETAILS

CHECKED	DRAWN	DRAWING	REVISION
GL	CG	A5.10	5


FILE
25006

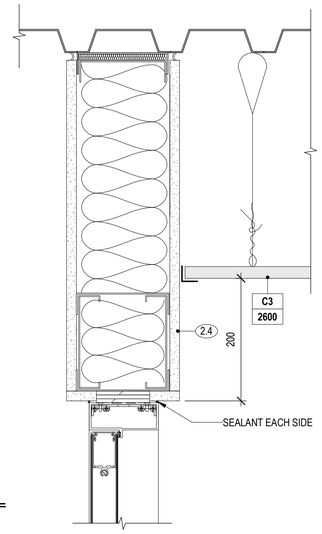


3 SECTION DETAIL
SCALE: 1 : 5

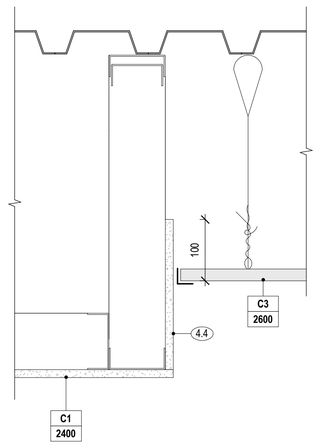

2 SECTION DETAIL
SCALE: 1 : 5 REF: A2.25

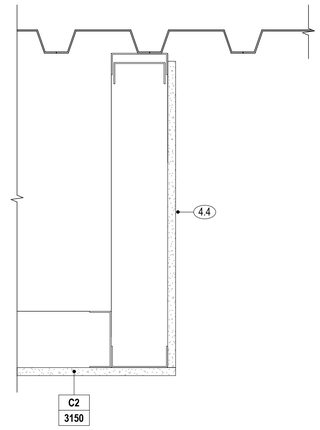

1 SECTION DETAIL
SCALE: 1 : 5 REF: A2.25

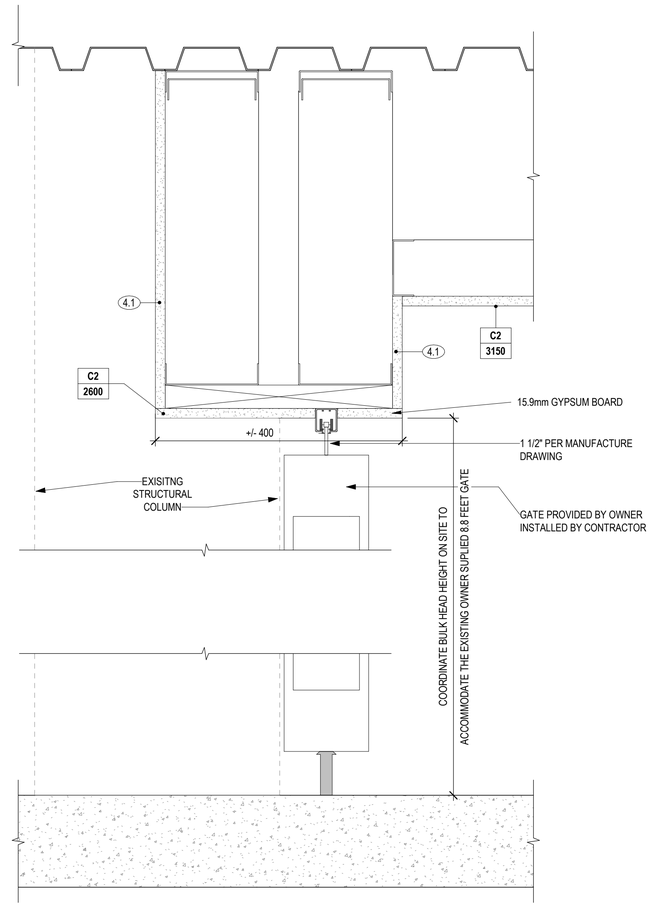

4 SECTION DETAIL
SCALE: 1 : 5 REF: A2.25

Group2
Architecture
Interior Design

ISSUES / REVISIONS

NO.	DATE	REVISION
5	2025-07-11	ISSUED FOR TENDER PACKAGE #2

Group2 Architecture Interior Design Ltd.

SEAL

ANNELIESE C. FRIIS
REGISTERED ARCHITECT
ALBERTA

2025-07-10


KEY PLAN


PROJECT TITLE
Innisfail Aquatic Centre Renovation

DRAWING TITLE
INTERIOR DETAILS


CHECKED	DRAWN	DRAWING	REVISION
GL	CG	**A5.40**	5

FILE
25006

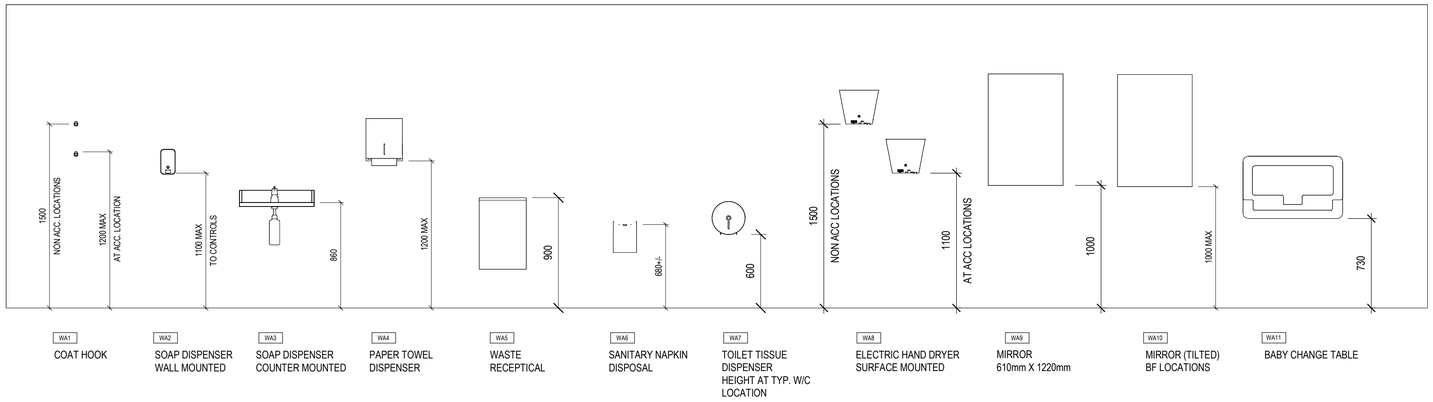


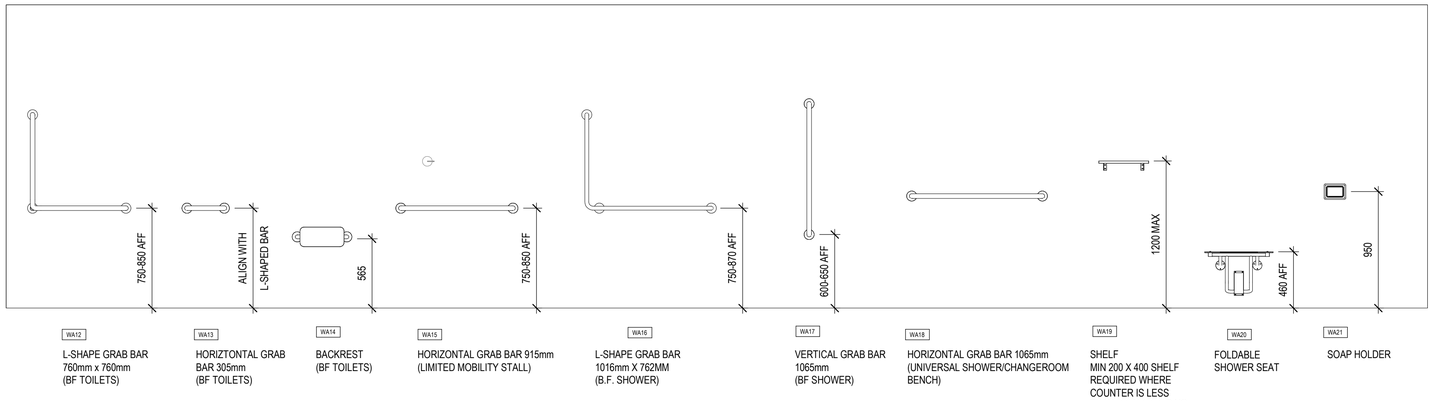


1 WASHROOM ACCESSORIES LEGEND
SCALE: 1 : 25

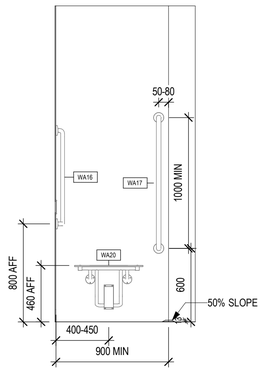


6 BARRIER FREE SHOWER FRONT
SCALE: 1 : 25

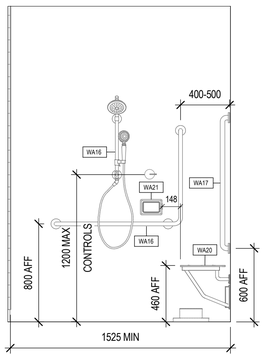

5 BARRIER FREE SHOWER
SCALE: 1 : 25

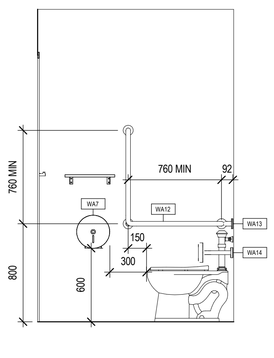

3 BARRIER FREE STALL SIDE
SCALE: 1 : 25

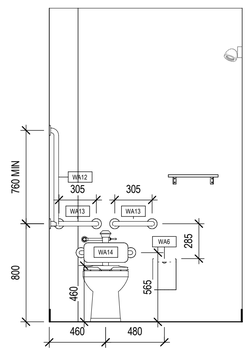

2 BARRIER FREE STALL FRONT
SCALE: 1 : 25

BARRIER FREE WASHROOMS AND SHOWERS

GENERAL NOTES :

- **NATIONAL BUILDING CODE (NBC) 2023 - ALBERTA EDITION**
- NOTES ARE FOR THE PURPOSE OF LOCATING ITEMS WITHIN THE CUBICLE OR ROOM;
- REFER TO DRAWINGS FOR ACTUAL W/C LOCATION AND NUMBER.
- SCREW FASTENERS FOR ACCESSORIES TO BE CENTERED ON TILE GROUT JOINT WHEREVER POSSIBLE

SPECIFIC NOTES - BARRIER FREE WATER CLOSET STALLS AND UNIVERSAL(3.8.3.12, 3.8.3.13):

1. **DOORS (3.8.3.12)**:
   A. OUTWARD SWINGING DOORS TO SWING AGAINST A SIDE WALL WHEREVER POSSIBLE. IF THE DOOR SWINGS INWARD, THERE SHOULD BE AN ADDITIONAL 800 X 1350mm OF SPACE TO ALLOW AN OCCUPANT IN A WHEELCHAIR TO CLOSE THE DOOR FROM WITHIN THE STALL.
   B. CLEAR OPENING WIDTH OF 850mm MIN WHEN DOOR IS OPEN.

2. **DOOR PULLS (3.8.3.12):**
   WHERE THE DOOR SWINGS OUTWARD PROVIDE:
   A. ON THE INSIDE: A HORIZONTAL D-SHAPED, VISUALLY CONTRASTING DOOR PULL NOT LESS THAN 140mm LONG THAT ITS MIDPOINT IS 200mm TO 300mm FROM THE HINGED SIDE OF THE DOOR AND 800mm TO 1000mm ABOVE THE FLOOR.
   B. ON THE OUTSIDE: A HORIZONTAL D-SHAPED, VISUALLY CONTRASTING DOOR PULL NOT LESS THAN 140mm LONG THAT ITS MIDPOINT IS 120mm TO 220mm FROM THE LATCHED SIDE OF THE DOOR AND 800mm TO 1000mm ABOVE THE FLOOR.

3. **L-SHAPED GRAB BAR (3.8.3.12, 3.8.3.13):**
   BE EQUIPPED WITH AN L-SHAPED GRAB BAR THAT
   A. MOUNTED ON THE SIDE WALL CLOSEST TO THE WATER CLOSET
   B. HORIZONTAL AND VERTICAL COMPONENTS NOT LESS THAN 760mm LONG MOUNTED WITH THE HORIZONTAL COMPONENT 750mm TO 850mm ABOVE THE FLOOR AND THE VERTICAL COMPONENTS 150mm IN FRONT OF THE WATER CLOSET.

4. **HORIZONTAL GRAB BAR (3.8.3.12, 3.8.3.13):**
   BE EQUIPPED WITH EITHER ONE GRAB BAR AT LEAST 600mm LONG AND CENTERED OVER THE WATER CLOSET, OR TWO GRAB BARS AT LEAST 300mm LONG AND LOCATED EITHER SIDE OF THE FLUSH VALVE, THAT
   A. ARE MOUNTED ON THE REAR WALL
   B. ARE MOUNTED THE SAME HEIGHT AS THE GRAB BAR ON THE SIDE WALL OR 100mm ABOVE THE TOP OF THE ATTACHED WATER TANK (if applicable)

5. **SANITARY NAPKIN DISPOSAL:** REQUIRED IN FEMALE AND ALL-GENDER STALLS.

6. **TOILET TISSUE DISPENSER (3.8.3.12, 3.8.3.13):**
   MOUNTED ON THE SIDE WALL CLOSEST TO THE WATER CLOSET
   A. BOTTOM OF THE DISPENSER IS 600mm TO 800mm ABOVE THE FLOOR
   B. THE CLOSEST EDGE OF THE DISPENSER IS 300 mm FROM THE FRONT OF THE WATER CLOSET.

7. **COAT HOOK (3.8.3.11)**
   MOUNTED NOT MORE THAN 1200mm ABOVE THE FLOOR ON A SIDE WALL AND PROJECTING NOT MORE THAN 50mm FOR THE WALL

8. **WATER CLOSET (3.8.3.14):**
   FIXTURE TYPE: REFER TO MECHANICAL
   A. BE EQUIPPED WITH A SEAT LOCATED 430mm TO 460mm ABOVE THE FLOOR
   B. BE EQUIPPED WITH A SEAT LID OR OTHER BACK SUPPORT
   C. WHERE THERE IS A TANK, HAVE A SECURELY ATTACHED TANK TOP

9. **LAVATORY (3.8.3.16)**:
   A. TO BE LOCATED SO THAT THE DISTANCE BETWEEN THE CENTRE LINE OF THE LAVATORY AND ANY SIDE WALL IS NOT LESS THAN 460mm
   B. HAVE A RIM HEIGHT NOT MORE THAN 865mm ABOVE THE FLOOR
   C. HAVE A CLEARANCE BENEATH THE LAVATORY NOT LESS THAN 800mm WIDE, 735mm HIGH AT FRONT EDGE, 685mm HIGH AT POINT 200mm BACK FROM THE FRONT EDGE AND 230mm HIGH OVER THE DISTANCE FROM A POINT 280mm TO 430mm BACK FROM THE FRONT EDGE.
   D. HAVE INSULATED WATER SUPPLY/DRAIN PIPES WHERE EXPOSED

   E. **SOAP DISPENSER** THAT IS LOCATED NOT MORE THAN 1100 ABOVE THE FLOOR WITHIN 500mm FROM THE FRONT OF THE LAVATORY.
   F. **TOWEL DISPENSER** OR OTHER HAND-DRYING EQUIPMENT TO BE LOCATED CLOSE TO THE LAVATORY, NOT MORE THAN 1200mm ABOVE THE FLOOR
   G. **MIRROR** TO BE MOUNTED WITH THE BOTTOM EDGE NOT MORE THAN 1000mm ABOVE THE FLOOR OR FIXED IN AN INCLINED POSISTION

10. **BACKING**:
    A. PROVIDE WOOD / SHEET METAL BACKING IN STUD PARTITIONS OR GROUT FILLED CORES IN MASONRY PARTITIONS BEHIND ALL RECESSED OR FLUSH MOUNTED FITMENTS, EQUIPMENT, MILLWORK AND ACCESSORIES AT ALL REQUIRED ANCHORING POINTS TYP

11. **SHOWERS (3.8.3.17)**:
    A. VERTICAL GRAB BARS SHOULD NOT BE LESS THAN 1000 mm LONG AND LOCATED ON THE SIDE WALL 50 mm TO 80 mm FROM THE ADJACENT CLEAR FLOOR SPACE, WITH ITS LOWER END 600 mm TO 650 mm ABOVE THE FLOOR.
    B. L-SHAPED GRAB BAR TO BE LOCATED ON THE WALL OPPOSITE THE ENTRANCE TO THE SHOWER, WITH A HORIZONTAL MEMBER NOT LESS THAN 1000 mm LONG MOUNTED 750mm TO 870 mm ABOVE THE FLOOR AND A VERTICAL MEMBER NOT LESS THAN 750 mm LONG MOUNTED 400 mm TO 500mm FROM THE SIDE WALL ON WHICH THE OTHER VERTICAL GRAB BAR IS MOUNTED.
    C. HAVE 450 MM WIDE AND 400 MM DEEP HINGED SEAT THAT IS SLIP-RESISTANT SURFACE AND NO ROUGH EDGES, MOUNTED ON THE SAME SIDE WALL AS THE VERTICAL GRAB BAR, AT 460 MM TO 480 MM ABOVE THE FLOOR.
    D. HAVE A HAND-HELD SHOWER HEAD WITH NOT LESS THAN 1 800 MM OF FLEXIBLE HOSE LOCATED SO THAT IT CAN BE REACHED FROM A SEATED POSITION, CAN BE USED IN A FIXED POSITION AT A HEIGHT OF 1 200 MM AND 2030 MM, AND DOES NOT OBSTRUCT THE USE OF THE GRAB BARS.
    E. HAVE A BENCH THAT IS AT LEAST 1 830 MM LONG BY 760 MM WIDE AND 480 MM TO 520 MM HIGH.

WASHROOM ACCESSORIES

TYPE MARK	DESCRIPTION	Count
WA1	COAT HOOK	46
WA2	SOAP DISPENSER - WALL MOUNTED	3
WA4	PAPER TOWEL DISPENSER - SURFACE MOUNTED	3
WA5	WASTE RECEPTACLE - SURFACE MOUNTED	5
WA6	SANITARY NAPKIN DISPOSAL - SURFACE MOUNTED	11
WA7	TISSUE DISPENSE - SURFACE MOUNTED	11
WA8	ELECTRIC HAND DRYER - SURFACE MOUNTED	3
WA9	FRAMELESS MIRROR	4
WA10	TILTED MIRROR	2
WA11	BABY CHANGE TABLE	2
WA12	L SHAPED GRAB BAR 760mm X 760mm - TYPICAL	3
WA13	HORIZONTAL GRAB BAR 300mm	6
WA14	BACKREST	3
WA15	HORIZONTAL GRAB BAR 914mm	2
WA16	L-SHAPED GRAB BAR 1016mm X 762mm	1
WA17	VERTICAL GRAB BAR 1066mm	1
WA18	HORIZONTAL GRAB BAR 1220mm	1
WA19	STAINLESS STEEL SHELF	3
WA20	BARIATRIC SHOWER SEAT	1
WA21	SOAP DISH	1

Group2
Architecture
Interior Design

ISSUES / REVISIONS

NO.	DATE	REVISION
5	2025-07-11	ISSUED FOR TENDER PACKAGE #2

Group2 Architecture Interior Design Ltd.

SEAL

ANNELIESE C. FRIS
REGISTERED
ARCHITECT
ALBERTA

2025-07-10

KEY PLAN

PROJECT TITLE
Innisfail Aquatic Centre Renovation

DRAWING TITLE
INTERIOR NOTES

CHECKED	DRAWN	DRAWING	REVISION
GL	JL/PP	A7.00	5


FILE
25006

ROOM SCHEDULE

NUMBER	NAME	AREA
100	EXISTING VESTIBULE	21 m²
101	EXISTING LOBBY	76 m²
102	UNIVERSAL W/C	10 m²
103	EXISTING W/C	4 m²
104	EXISTING MULTIPURPOSE RM	57 m²
105	EXISTING SUPPLY RM	14 m²
106	RECEPTION	17 m²
107	STAFF	14 m²
108	STAFF RM	20 m²
109	OFFICE	9 m²
110	GENDER INCLUSIVE CHANGE RM	123 m²
111	CHANGE RM	3 m²
112	CHANGE RM	3 m²
113	CHANGE RM	3 m²
114	CHANGE RM	3 m²
115	CHANGE RM	3 m²
116	CHANGE RM	3 m²
117	CHANGE RM	3 m²
118	CHANGE RM	3 m²
119	CHANGE RM	3 m²
120	CHANGE RM	3 m²
121	W/C	2 m²
122	W/C	2 m²
123	BF W/C	2 m²
124	W/C	1 m²
125	W/C	1 m²
126	LIMITED MOBILITY W/C	2 m²
127	W/C	1 m²
128	W/C	2 m²
129	SHOWER	6 m²
130	FAMILY SHOWER RM	5 m²
131	SHOWER RM	4 m²
132	SHOWER RM	4 m²
133	SHOWER RM	4 m²
134	SHOWER RM	4 m²
135	SHOWER RM	4 m²
136	STEAM RM MECH	3 m²
137	UNIVERSAL DRESSING & SHOWER RM	10 m²
139	EXSITING STEAM RM	11 m²
140	FIRST AID RM	11 m²
141	EXISTING MECH RM	78 m²
142	EXISTING STORAGE	47 m²
143	EXISTING POOL MECH	70 m²
144	EXISTING CHEMICAL RM	4 m²
145	EXISTING NATATORIUM	979 m²

INTERIOR PARTITION SCHEDULE

TYPE	ASSEMBLY DESCRIPTION	STC RATING	ABC DESIGN NO.
2.2	12.7mm GYPSUM BOARD - MOISTURE RESISTANT 152mm STEEL STUDS @ 400 O.C. 150mm MINERAL FIBRE INSULATION 12.7mm GYPSUM BOARD - MOISTURE RESISTANT		
2.4	15.9mm GYPSUM BOARD - TYPE 'X' 152mm STEEL STUDS @ 400 O.C. 150mm MINERAL FIBRE INSULATION 15.9mm GYPSUM BOARD - TYPE 'X'	51	S7a
4.1	12.7mm GYPSUM BOARD - MOISTURE RESISTANT 152mm METAL STUDS @ 400mm O.C.		
4.2	12.7mm GYPSUM BOARD 152mm METAL STUDS @ 400mm O.C.		
4.4	12.7mm GYPSUM BOARD 92mm STEEL STUDS @ 400mm O.C.		
4.8	15.9mm GYPSUM BOARD - TYPE 'X' 92mm STEEL STUDS @ 400mm O.C. 15.9mm GYPSUM BOARD - TYPE 'X'	38	S4d
5.2	140mm CONCRETE MASONRY UNITS WALL HEIGHT OF 3400mm AFF		B1a
5.2a	140mm CONCRETE MASONRY UNITS WALL HEIGHT OF 2600mm AFF		B1a
5.2b	140mm CONCRETE MASONRY UNITS WALL HEIGHT OF 2200mm AFF		B1a
5.3	200mm CONCRETE MASONRY UNITS	50	B1b

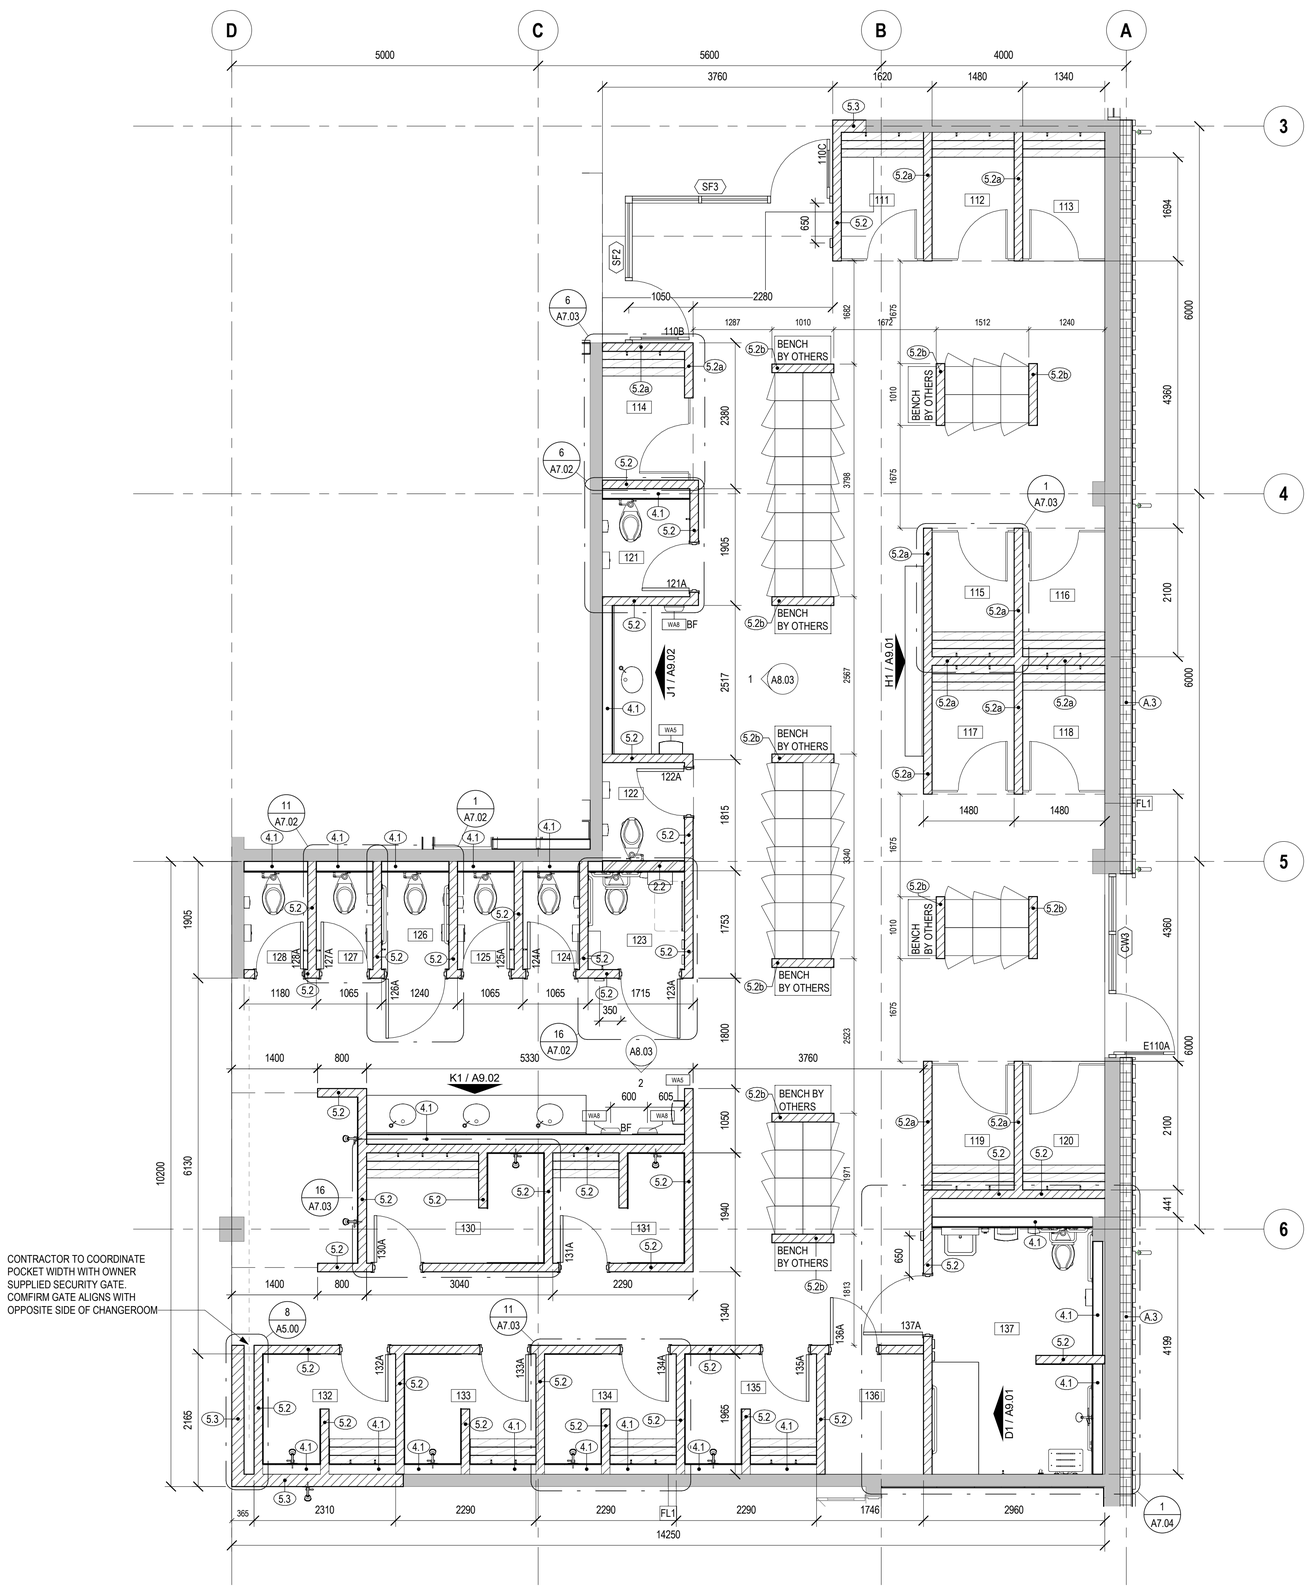

1 | ENLARGED CHANGEROOM FLOOR PLAN
SCALE: 1 : 50

Group2
Architecture
Interior Design

ISSUES / REVISIONS

NO.	DATE	REVISION
5	2025-07-11	ISSUED FOR TENDER PACKAGE #2

Group2 Architecture Interior Design Ltd.

SEAL

ANNELIESE C. FRIIS REGISTERED ARCHITECT ALBERTA

2025-07-10

KEY PLAN


PROJECT NORTH TRUE NORTH

PROJECT TITLE
Innisfail Aquatic Centre Renovation


DRAWING TITLE
ENLARGED CHANGEROOM FLOOR PLAN

CHECKED	DRAWN	DRAWING	REVISION
GL	PP/JL	A7.01	5


FILE
25006

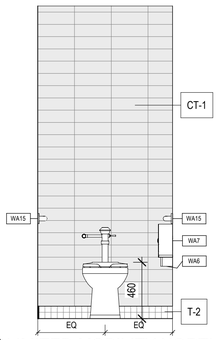


5 | LIMITED MOBILITY NORTH
SCALE: 1 : 25

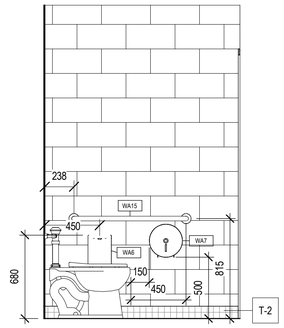


4 | LIMITED MOBILITY EAST
SCALE: 1 : 25

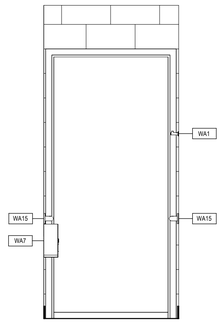


3 | LIMITED MOBILITY SOUTH
SCALE: 1 : 25

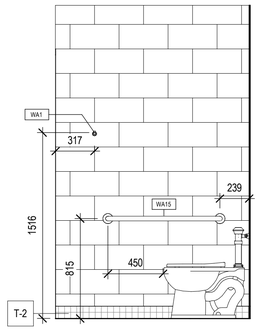


2 | LIMITED MOBILITY WEST
SCALE: 1 : 25

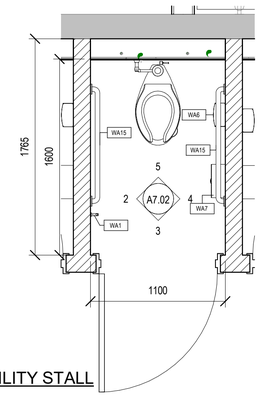


1 | LIMITED MOBILITY STALL
SCALE: 1 : 25

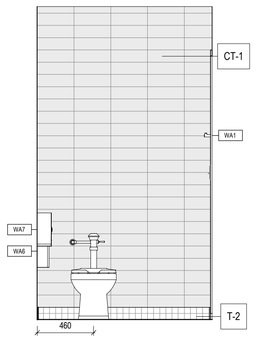


10 | W/C NORTH
SCALE: 1 : 25

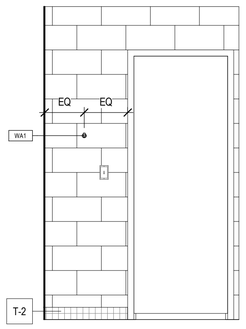


9 | W/C EAST
SCALE: 1 : 25

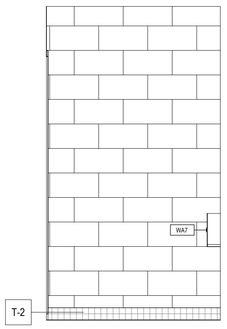


8 | W/C SOUTH
SCALE: 1 : 25

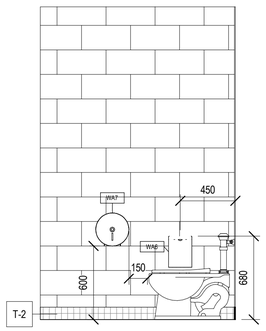


7 | W/C WEST
SCALE: 1 : 25

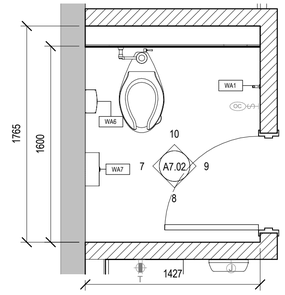


6 | W/C STALL
SCALE: 1 : 25

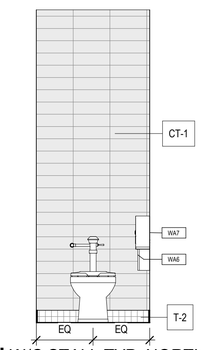


15 | W/C STALL TYP. NORTH
SCALE: 1 : 25

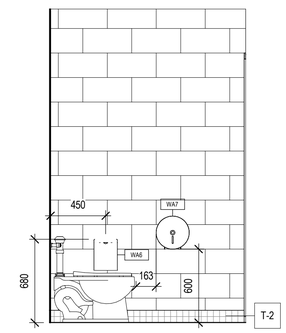


14 | W/C STALL TYP. EAST
SCALE: 1 : 25

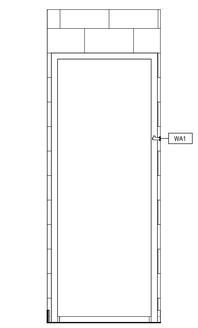


13 | W/C STALL TYP. SOUTH
SCALE: 1 : 25

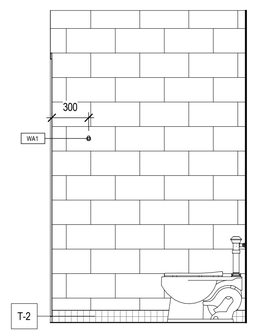


12 | W/C STALL TYP. WEST
SCALE: 1 : 25

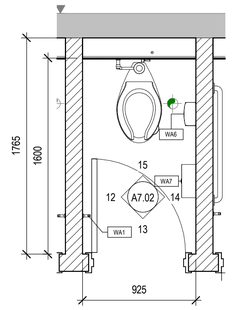


11 | W/C STALL TYP.
SCALE: 1 : 25

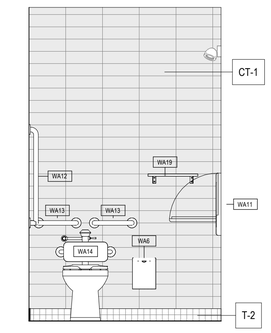


20 | BARRIER FREE STALL NORTH
SCALE: 1 : 25

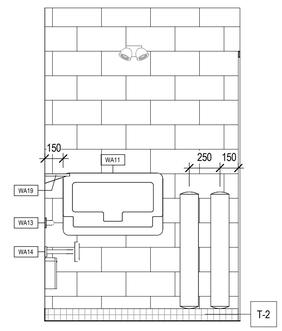


19 | BARRIER FREE STALL EAST
SCALE: 1 : 25

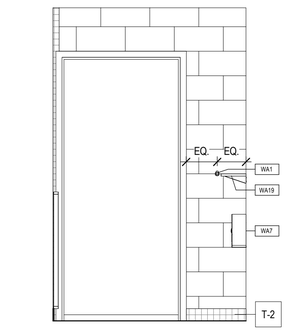

18 | BARRIER FREE STALL SOUTH
SCALE: 1 : 25

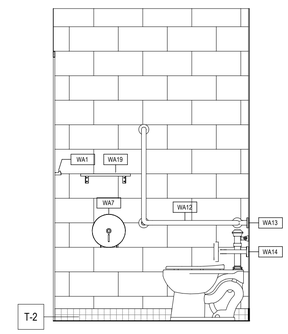

17 | BARRIER FREE STALL WEST
SCALE: 1 : 25

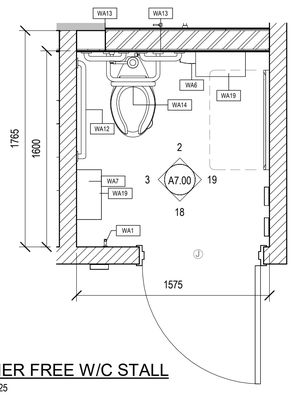

16 | BARRIER FREE W/C STALL
SCALE: 1 : 25

Group2

Architecture
Interior Design

ISSUES / REVISIONS

NO.	DATE	REVISION
5	2025-07-11	ISSUED FOR TENDER PACKAGE #2

Group2 Architecture Interior Design Ltd.

SEAL

ANNELIESE C. FRIIS
REGISTERED
ARCHITECT
ALBERTA

2025-07-10

KEY PLAN

PROJECT TITLE

Innisfail Aquatic Centre Renovation


DRAWING TITLE

LARGE SCALE PLANS & ELEVATIONS


CHECKED	DRAWN	DRAWING	REVISION
GL	JL/PP	A7.02	5

FILE


25006

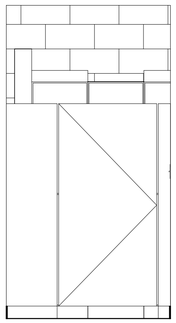


5 | CHANGEROOM NORTH
SCALE: 1 : 25

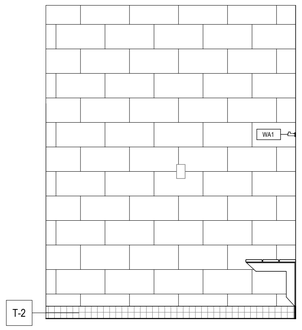


4 | CHANGEROOM EAST
SCALE: 1 : 25

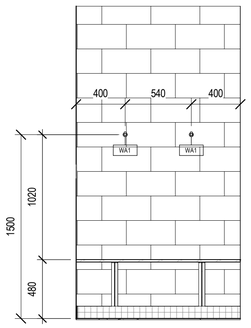


3 | CHANGEROOM SOUTH
SCALE: 1 : 25

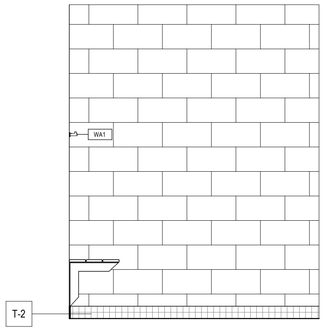


2 | CHANGE ROOM WEST
SCALE: 1 : 25

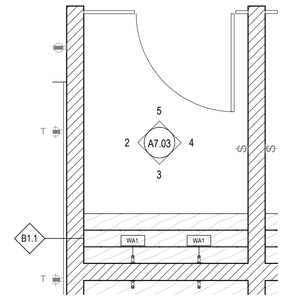


1 | CHANGEROOM TYP.
SCALE: 1 : 25

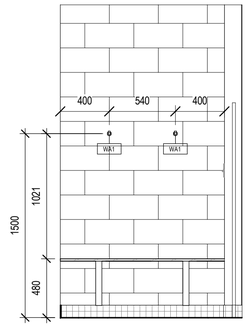


10 | NORTH
SCALE: 1 : 25

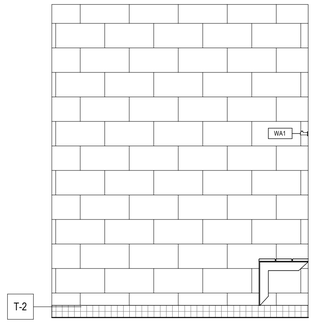


9 | EAST
SCALE: 1 : 25

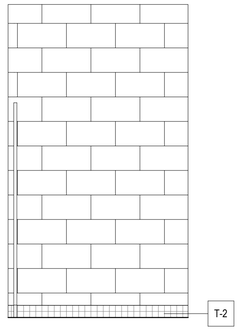


8 | SOUTH
SCALE: 1 : 25

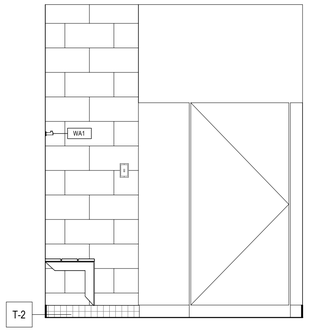


7 | WEST
SCALE: 1 : 25

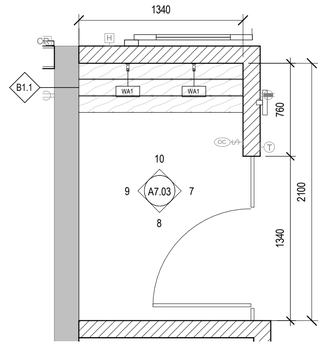


6 | CHANGEROOM
SCALE: 1 : 25

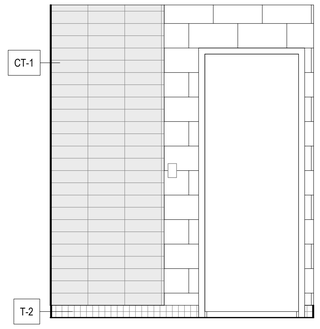


15 | SHOWER ROOM NORTH
SCALE: 1 : 25

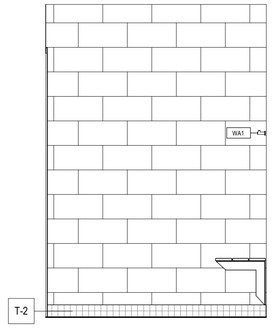


14 | SHOWER ROOM EAST
SCALE: 1 : 25

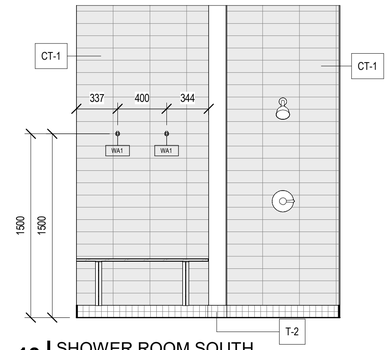


13 | SHOWER ROOM SOUTH
SCALE: 1 : 25

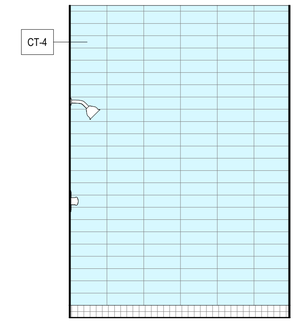


12 | SHOWER ROOM WEST
SCALE: 1 : 25

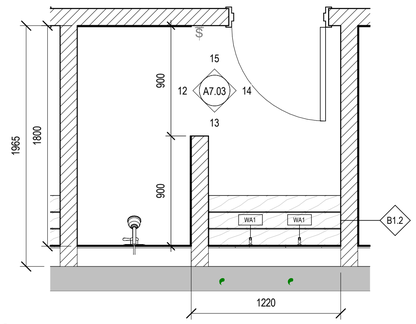


11 | SHOWER ROOM TYP.
SCALE: 1 : 25

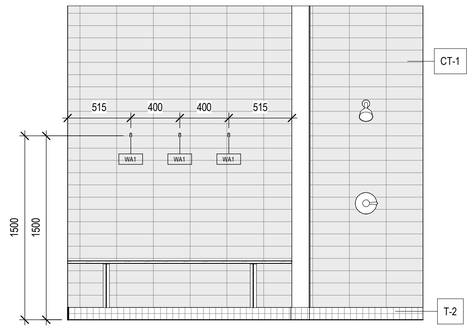


20 | FAMILY SHOWER NORTH
SCALE: 1 : 25

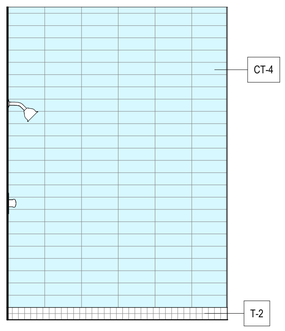


19 | FAMILY SHOWER EAST
SCALE: 1 : 25

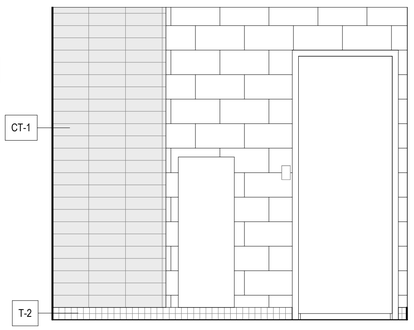

18 | FAMILY SHOWER SOUTH
SCALE: 1 : 25

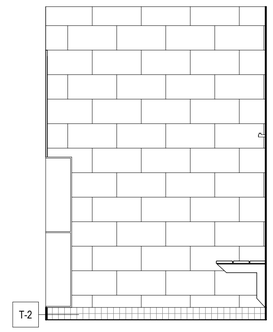

17 | FAMILY SHOWER WEST
SCALE: 1 : 25

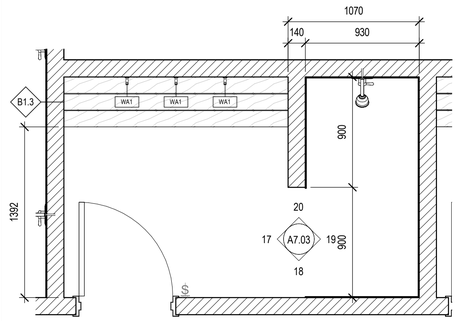

16 | FAMILY SHOWER ROOM
SCALE: 1 : 25

Group2

Architecture
Interior Design

ISSUES / REVISIONS

NO.	DATE	REVISION
5	2025-07-11	ISSUED FOR TENDER PACKAGE #2

Group2 Architecture Interior Design Ltd.

SEAL

ANNELIESE C. FRIIS
REGISTERED
ARCHITECT
ALBERTA

2025-07-10

KEY PLAN

PROJECT TITLE

Innisfail Aquatic Centre Renovation


DRAWING TITLE

LARGE SCALE PLANS & ELEVATIONS


CHECKED	DRAWN	DRAWING	REVISION
GL	JL/PP	A7.03	5

FILE


25006

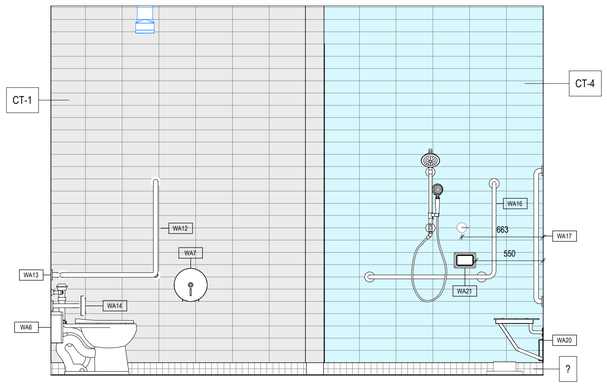


3 | ELEVATION
SCALE: 1 : 25

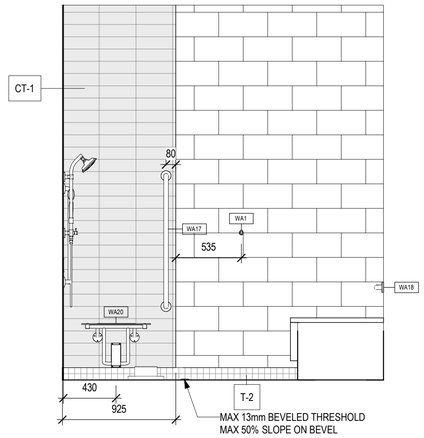


2 | ELEVATION
SCALE: 1 : 25

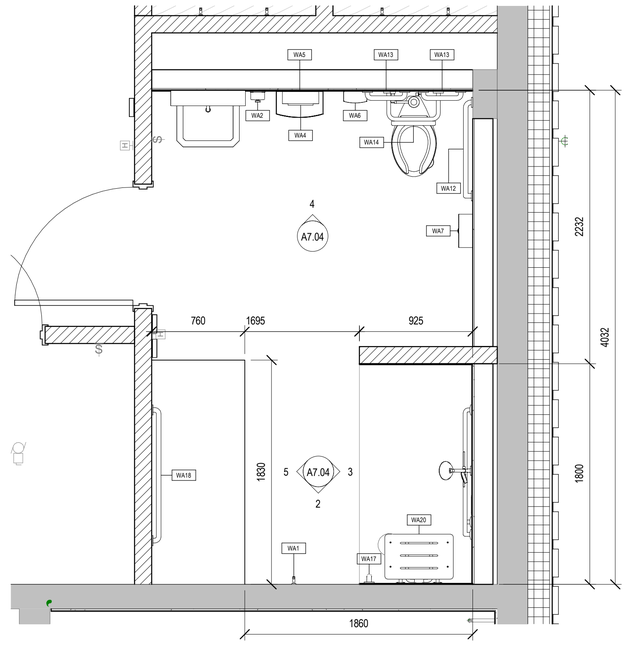


1 | FLOOR PLAN - UNIVERSAL DRESSING & SHOWER ROOM
SCALE: 1 : 25

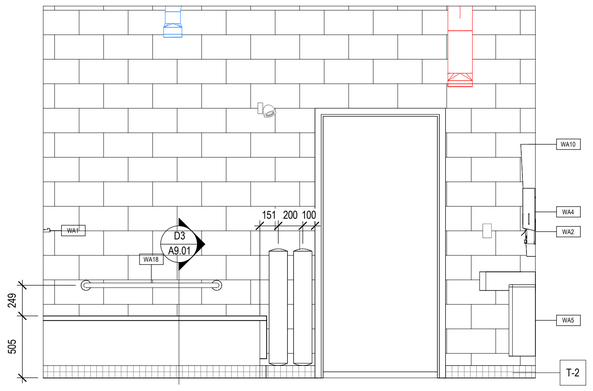


5 | ELEVATION
SCALE: 1 : 25

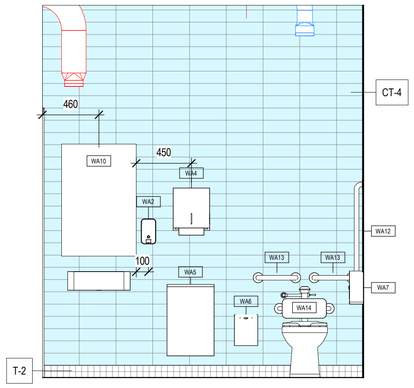


4 | ELEVATION
SCALE: 1 : 25

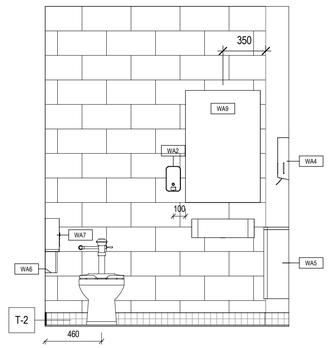


10 | ELEVATION
SCALE: 1 : 25

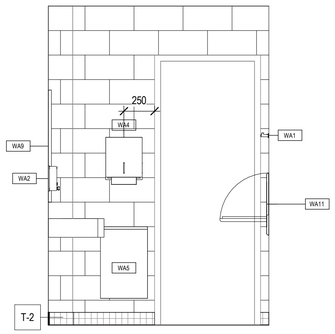


9 | ELEVATION
SCALE: 1 : 25

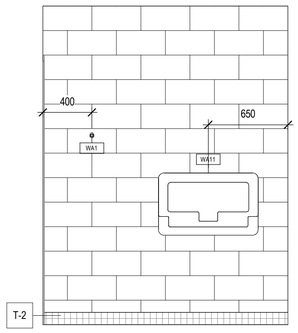

8 | ELEVATION
SCALE: 1 : 25

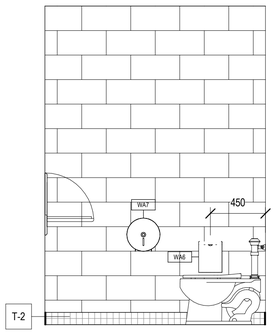

7 | ELEVATION
SCALE: 1 : 25

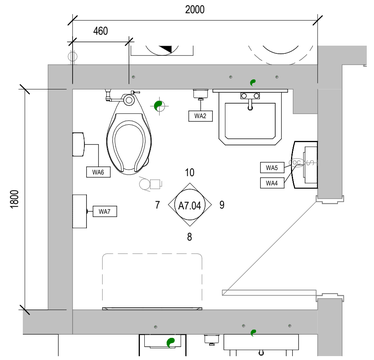

6 | FLOOR PLAN - Callout 1
SCALE: 1 : 25

Group2

Architecture
Interior Design

ISSUES / REVISIONS

NO.	DATE	REVISION
5	2025-07-11	ISSUED FOR TENDER PACKAGE #2

Group2 Architecture Interior Design Ltd.

SEAL

ANNELIESE C. FRIS
REGISTERED
ARCHITECT
ALBERTA

2025-07-10

KEY PLAN

PROJECT TITLE

Innisfail Aquatic Centre Renovation


DRAWING TITLE

LARGE SCALE PLANS & ELEVATIONS


CHECKED	DRAWN	DRAWING	REVISION
GL	JL/PP	A7.04	5

FILE


25006

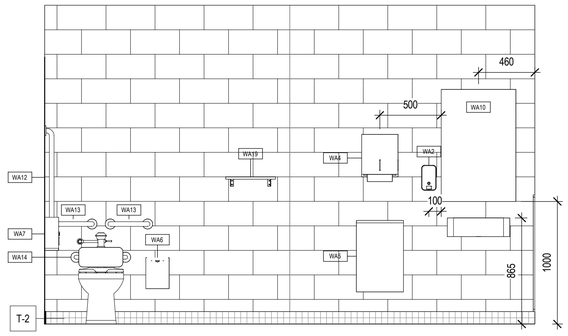


3 | UNIVERSAL W/C - NORTH ELEVATION
SCALE: 1 : 25

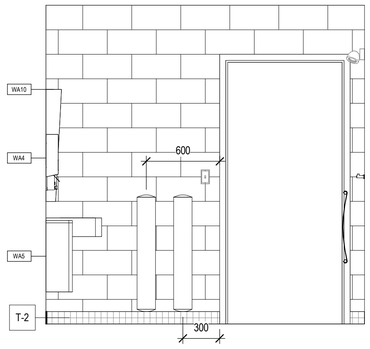


2 | UNIVERSAL W/C - EAST ELEVATION
SCALE: 1 : 25

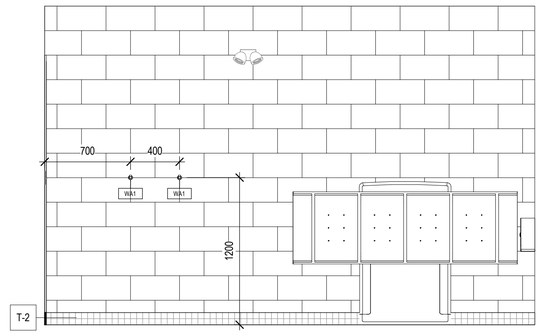

5 | UNIVERSAL W/C - SOUTH ELEVATION
SCALE: 1 : 25

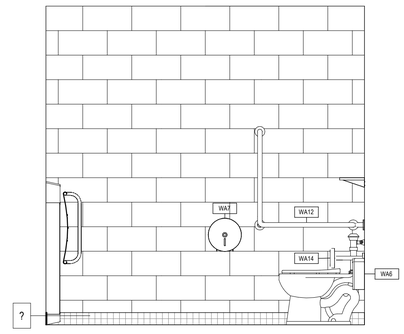

4 | UNIVERSAL W/C - WEST ELEVATION
SCALE: 1 : 25

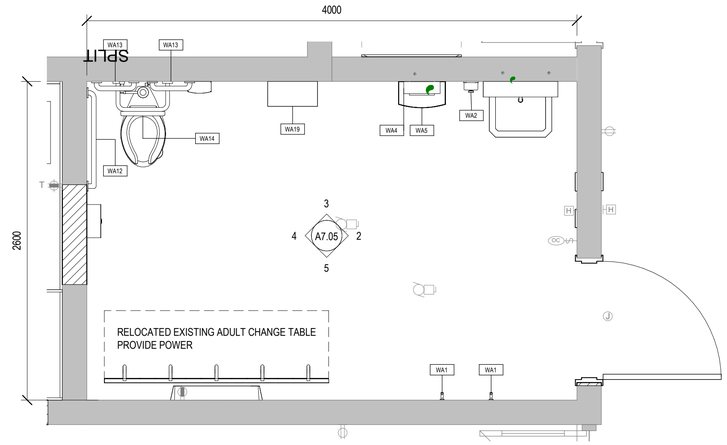

1 | FLOOR PLAN - UNIVERSAL W/C
SCALE: 1 : 25

Group2

Architecture
Interior Design

ISSUES / REVISIONS

NO.	DATE	REVISION
5	2025-07-11	ISSUED FOR TENDER PACKAGE #2

Group2 Architecture Interior Design Ltd.

SEAL

ANNELIESE C. FRIIS
REGISTERED
ARCHITECT
ALBERTA

2025-07-10

KEY PLAN

PROJECT TITLE

Innisfail Aquatic Centre Renovation

DRAWING TITLE

LARGE SCALE PLANS & ELEVATIONS

CHECKED	DRAWN	DRAWING	REVISION
GL	JL/PP	A7.05	5

FILE

25006

ROOM FINISH SCHEDULE NOTES

GENERAL NOTES (APPLY TO ALL ROOMS IN RENOVATION AREA)

A. FLOOR FINISH TO BE CONTINUOUS UNDER ALL MILLWORK

B. A NUMBER FOLLOWING A FINISH ABBREVIATION SIGNIFIES MORE THAN ONE TYPE OF FINISH (SEE SPECIFICATION FOR FINISH TYPE

C. P-1 REPRESENTS FIELD PAINT COLOUR. ALL OTHER NUMBERS REPRESENT FEATURE COLOURS

D. ALL WALLS THROUGHOUT RENOVATION AREA TO BE PAINTED P-1 U.N.O.

E. ALL STEEL DOORS, DOOR FRAMES & WINDOW FRAMES TO BE PAINTED P-2 U.N.O.

F. WHERE MORE THAN ONE WALL FINISH IS NOTED FOR A ROOM, REFER TO SPECIFIC NOTES AND FINISH PLANS FOR FINISH LOCATIONS

G. ALL EXPOSED GYPSUM BOARD OUTSIDE CORNERS TO RECEIVE CORNER GUARD CG-2 U.N.O. INSTALL CORNER GUARD ABOVE WALL BASE

H. ALL EXPOSED GYPSUM BOARD END WALL CONDITIONS TO RECEIVE CORNER GUARD CG-2 U.N.O. INSTALL CORNER GUARD ABOVE WALL BASE

I. ALL EXPOSED STRUCTURE, DECK, AND MECHANICAL AND ELECTRICAL EQUIPMENT TO BE PAINTED P-1 U.N.O.

J. PROVIDE METAL TILE TRIM AS SPECIFIED AT ALL EXPOSED TILE EDGES AND OUTSIDE CORNERS

K. ALL INTEGRAL COVE BASE TO EXTEND FROM T/O FINISHED FLOOR UP TO 100MM A.F.F. U.N.O.

L. REFER TO FINISHES LIST FOR ALL TYPICAL FLOORING TRANSITION STRIPS


M. ALL WALL TILE TO BE INSTALLED HORIZONTAL STACKED BOND U.N.O.

SPECIFIC COMMENTS (APPLY TO SPECIFIC ROOMS AS PER COMMENTS COLUMN OF ROOM FINISH SCHEDULE)

1. REFER TO MILLWORK DRAWINGS FOR EXTENT OF TILE BACKSPLASH
2. WALL TILE TO EXTEND FROM T/O BASE UP TO U/S OF CEILING
3. FEATURE WALL TILES CT-2 / 3 / 4 TO EXTEND UP TO U/S OF CEILING
4. REFER TO REFLECTED CEILING PLAN FOR BULKHEAD PAINT COLOUR LOCATIONS. PAINT ALL EXPOSED FACES OF BULKHEAD COLOUR NOTED
5. ALL EXISTING FLOOR, WALL, AND CEILING FINISHES TO REMAIN. PATCH AND REPAIR FINISHES TO MATCH EXISTING AS NEEDED WHERE IMPACTED BY NEW CONSTRUCTION
6. EXISTING POOL BASIN TILE TO REMAIN. COORDINATE NEW DECK TILE AND NEW POOL NOSING TILE WITH EXISTING BASIN TILE.
7. WALL TILE IN HOT TUB AREA TO EXTEND FROM T/O BASE UP TO HEIGHT TO BE CONFIRMED BY CONTRACTOR. NEW TILE HEIGHT TO BE COORDINATED WITH EXISTING WALL FINISH DEMOLITION. ALL WALL TILE IN THIS AREA TO BE SAME HEIGHT.
8. CT-2 / CT-3 / CT-4 TO BE INSTALLED IN A RANDOM PATTERN, WITH EQUAL PARTS OF EACH COLOUR. TILE TO BE INSTALLED HORIZONTAL STACKED BOND. REFER TO SAMPLE TILE PATTERN IMAGE INCLUDED WITH ROOM FINISH SCHEDULE.
9. PROVIDE T-4 POOL DEPTH MARKINGS IN ACCORDANCE WITH THE NATIONAL BUILDING CODE 2023 ALBERTA EDITION. CONFIRM MARKING REQUIREMENTS AND DEPTHS OF EXISTING POOL BASIN(S) WITH OWNER
10. BUILT IN TIERED BENCHES TO RECEIVE CONTRAST COVE / NOSING TILES T-3D AND T-3E AS PER DETAIL 1/A8.02
11. REFER TO STEAM ROOM WALL SCHEDULE AND STEAM ROOM NOTES FOR ADDITIONAL STEAM ROOM FINISHING NOTES

ROOM FINISH SCHEDULE

ROOM NO.	ROOM NAME	FLOOR FINISH	BASE FINISH	WALL FINISH	CEILING FINISH	BULKHEAD FINISH	COMMENTS
LEVEL 1							
100	EXISTING VESTIBULE	T-1	T-1	P-1 / P-4	OS / P-1	-	
101	EXISTING LOBBY	T-1	T-1	P-1 / P-4	ACT-1	-	
102	UNIVERSAL W/C	T-2	T-2B	P-1 / P-6	EXIST / P-3	-	
103	EXISTING W/C	T-2	T-2B	P-1	GB / P-3	-	
104	EXISTING MULTIPURPOSE RM	T-1	T-1	P-1 / P-4	ACT-1	-	
105	EXISTING SUPPLY RM	T-1	T-1	P-1	OS	-	
106	RECEPTION	T-1	T-1	P-1	ACT-1	GB / P-5	4
107	STAFF	T-2	T-2B	P-1	ACT-1	-	
108	STAFF RM	T-2	T-2B	P-1 / CT-1	ACT-1	-	1
109	OFFICE	T-2	T-2B	P-1	ACT-1	-	
110	GENDER INCLUSIVE CHANGE RM	T-2	T-2A / T-2B	P-1 / CT-2 / CT-3 / CT-4	GB / OS / P-1	GB / P-1	3
111	CHANGE RM	T-2	T-2B	P-1	OS / P-1	-	
112	CHANGE RM	T-2	T-2B	P-1	OS / P-1	-	
113	CHANGE RM	T-2	T-2B	P-1	OS / P-1	-	
114	CHANGE RM	T-2	T-2B	P-1	OS / P-1	-	
115	CHANGE RM	T-2	T-2B	P-1	OS / P-1	-	
116	CHANGE RM	T-2	T-2B	P-1	OS / P -1	-	
117	CHANGE RM	T-2	T-2B	P-1	OS / P-1	-	
118	CHANGE RM	T-2	T-2B	P-1	OS / P-1	-	
119	CHANGE RM	T-2	T-2B	P-1	OS / P-1	-	
120	CHANGE RM	T-2	T-2B	P-1	OS / P-1	-	
121	W/C	T-2	T-2A / T-2B	P-1 / CT-1	GB / P-3	-	2
122	W/C	T-2	T-2A / T-2B	P-1 / CT-1	GB / P-3	-	2
123	BF W/C	T-2	T-2A / T-2B	P-1 / CT-1	GB / P-3	-	2
124	W/C	T-2	T-2A / T-2B	P-1 / CT-1	GB / P-3	-	2
125	W/C	T-2	T-2A / T-2B	P-1 / CT-1	GB / P-3	-	2
126	LIMITED MOBILITY W/C	T-2	T-2A / T-2B	P-1 / CT-1	GB / P-3	-	2
127	W/C	T-2	T-2A / T-2B	P-1 / CT-1	GB / P-3	-	2
128	W/C	T-2	T-2A / T-2B	P-1 / CT-1	GB / P-3	-	2
129	SHOWER	T-2	T-2A / T-2B	P-1 / CT-1 / CT-2 / CT-3 / CT-4	GB / P-3	GB / P-1	2, 3
130	FAMILY SHOWER RM	T-2	T-2A / T-2B	P-1 / CT-1	GB / P-3	-	2
131	SHOWER RM	T-2	T-2A / T-2B	P-1 / CT-1	GB / P-3	-	2
132	SHOWER RM	T-2	T-2A / T-2B	P-1 / CT-1	GB / P-3	-	2
133	SHOWER RM	T-2	T-2A / T-2B	P-1 / CT-1	GB / P-3	-	2
134	SHOWER RM	T-2	T-2A / T-2B	P-1	GB / P-3	-	2
135	SHOWER RM	T-2	T-2A / T-2B	P-1 / CT-1	GB / P-3	-	2
136	STEAM RM MECH	T-2	T-2B	P-1	GB / P-3	-	
137	UNIVERSAL DRESSING & SHOWER RM	T-2	T-2A / T-2B	P-1 / CT-1	GB / P-3	-	2
139	EXSITING STEAM RM	T-2	T-2A	CT-5	CT-5	-	10, 11
140	FIRST AID RM	T-2	T-2B	P-1	EXIST / P-3	-	
141	EXISTING MECH RM	EXIST	EXIST	EXIST	EXIST	-	5
142	EXISTING STORAGE	EXIST	EXIST	EXIST	EXIST	-	5
143	EXISTING POOL MECH	EXIST	EXIST	EXIST	EXIST	-	5
144	EXISTING CHEMICAL RM	EXIST	EXIST	EXIST	EXIST	-	5
145	EXISTING NATATORIUM	T-2	T-2A / T-2B	P-1	P-1	-	6, 7, 9

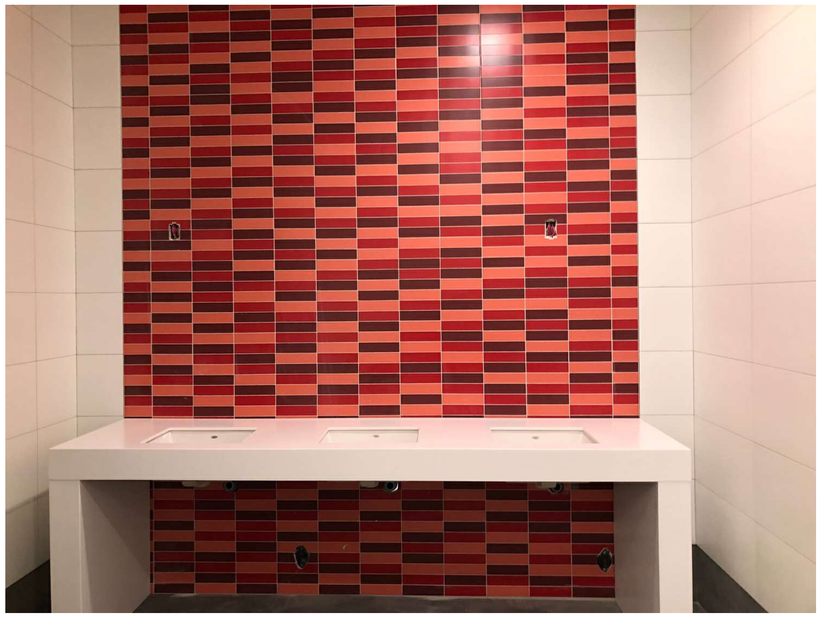

CT-2 / CT-3 / CT-4 EXAMPLE TILE PATTERN

Group2
Architecture
Interior Design

ISSUES / REVISIONS

NO.	DATE	REVISION
5	2025-07-11	ISSUED FOR TENDER PACKAGE #2

Group2 Architecture Interior Design Ltd.

SEAL

ANNELIESE C. FRIIS
REGISTERED
ARCHITECT
ALBERTA

2025-07-10

KEY PLAN

PROJECT TITLE

Innisfail Aquatic Centre Renovation


DRAWING TITLE

ROOM FINISH SCHEDULE

CHECKED	DRAWN	DRAWING	REVISION
GL	AT	A8.00	5

FILE


25006

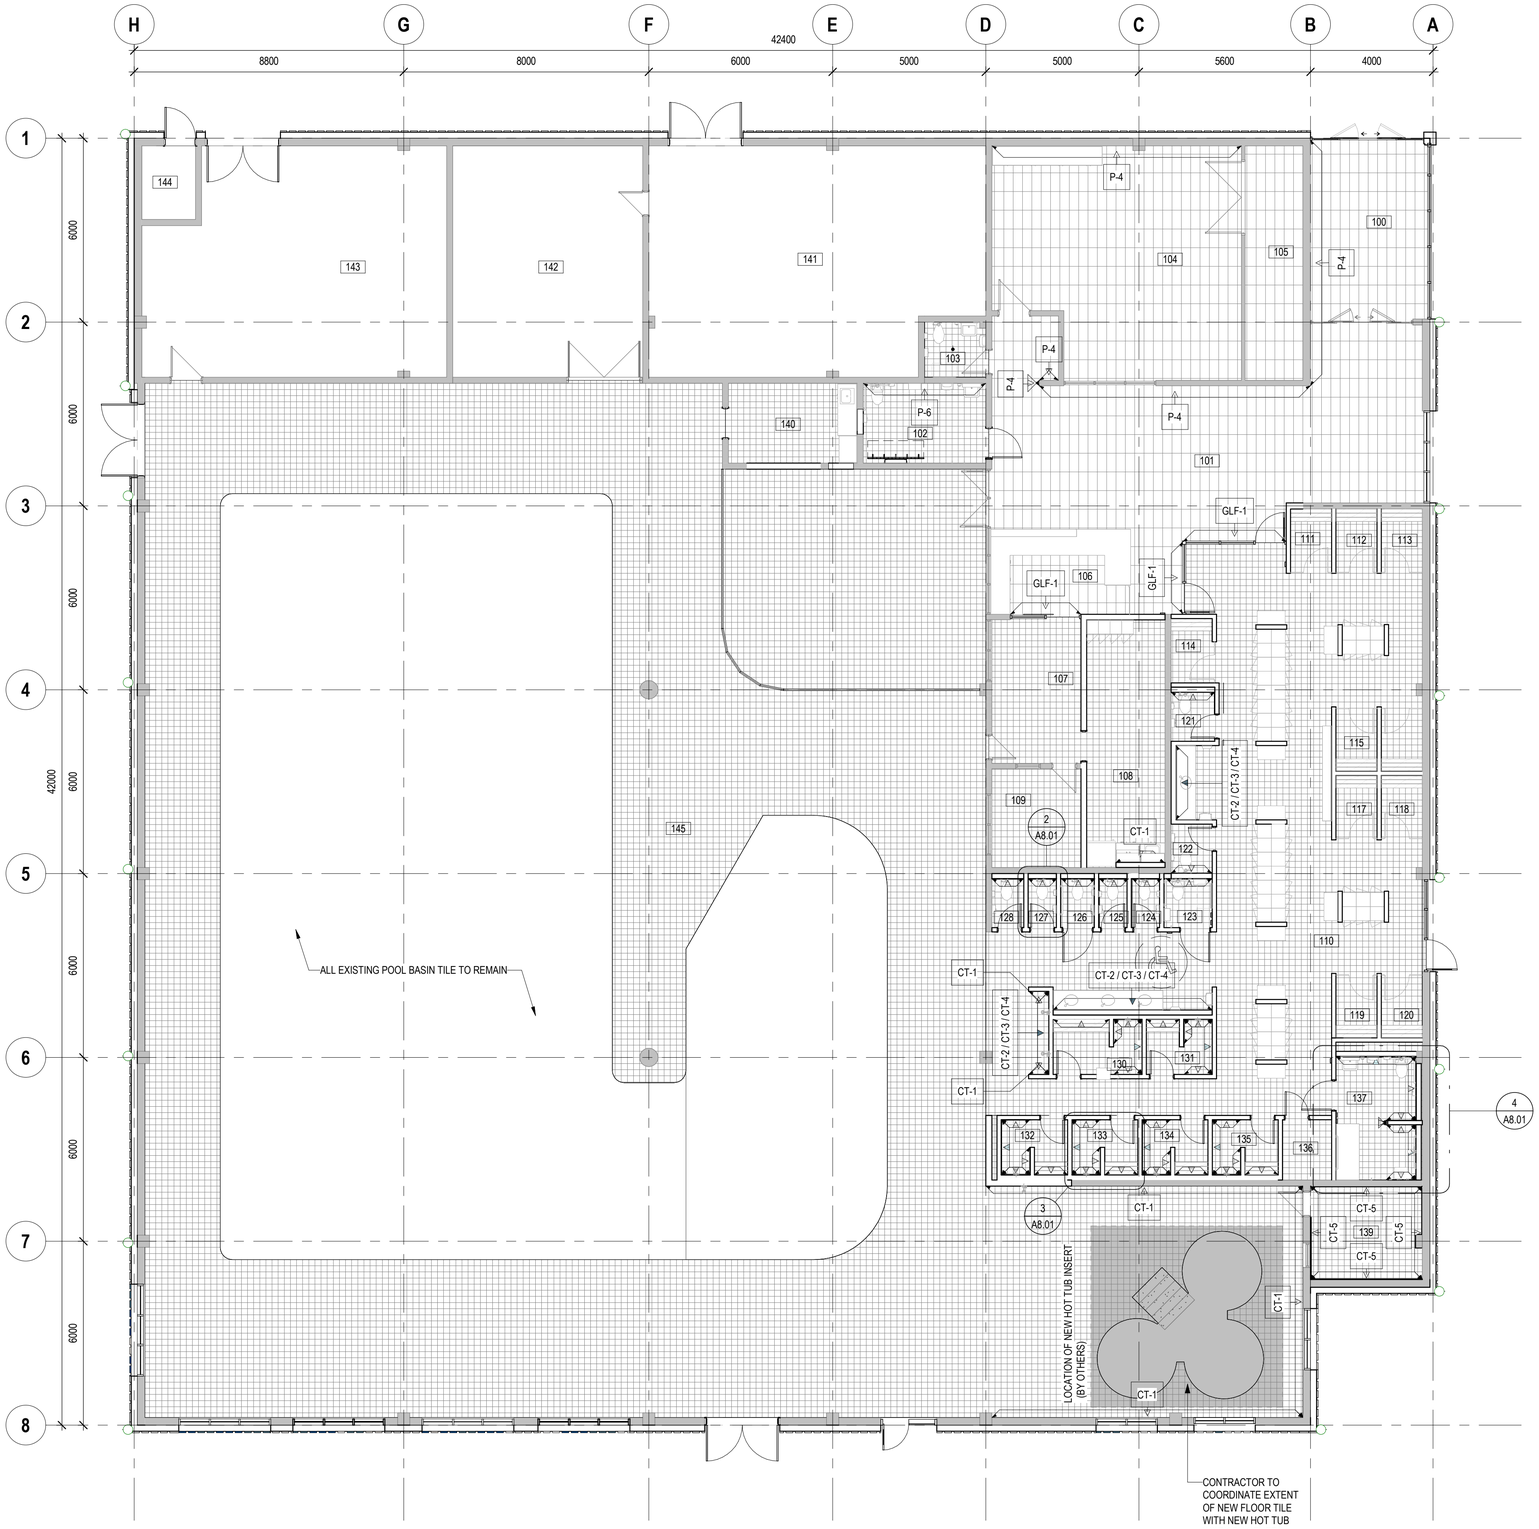

1 | FINISHES PLAN
SCALE: 1 : 100


FINISHES LEGEND

- T-1 - PORCELAIN FLOOR TILE
- T-2 - PORCELAIN MOSAIC FLOOR TILE
- WALL FINISH — CT-# - CERAMIC TILE; P-# - PAINT

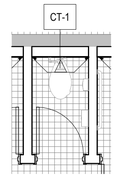


GYPSUM BOARD WALL BEHIND WC TO RECEIVE CT-1 UP TO U/S OF CEILING
ALL CMU WALLS TO BE PAINTED P-1

2 | FINISHES - TYP. WC STALL
SCALE: 1 : 50

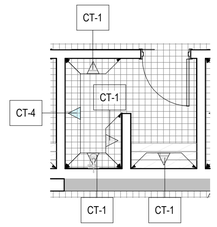

ALL GYPSUM BOARD WALLS, AND ALL WALLS ON SHOWER SIDE OF ROOM TO RECEIVE CT AS NOTED UP TO U/S OF CEILING
ALL OTHER CMU WALLS TO BE PAINTED P-1

3 | FINISHES - TYP. SHOWER STALL
SCALE: 1 : 50

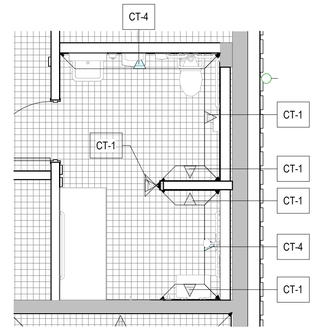

ALL GYPSUM BOARD WALLS, AND ALL WALLS IN SHOWER TO RECEIVE CT AS NOTED UP TO U/S OF CEILING
ALL OTHER CMU WALLS TO BE PAINTED P-1

4 | FINISHES - UNIVERSAL DRESSING AND SHOWER ROOM
SCALE: 1 : 50

Group2
Architecture
Interior Design

ISSUES / REVISIONS

NO.	DATE	REVISION
5	2025-07-11	ISSUED FOR TENDER PACKAGE #2

Group2 Architecture Interior Design Ltd.

SEAL

ANNELIESE C. FRIIS
REGISTERED ARCHITECT
ALBERTA

2025-07-10

KEY PLAN


PROJECT NORTH TRUE NORTH

PROJECT TITLE
Innisfail Aquatic Centre Renovation


DRAWING TITLE
FINISH PLANS

CHECKED	DRAWN	DRAWING	REVISION
GL	AT	A8.01	5

FILE
25006

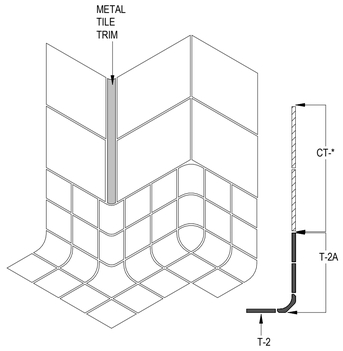


TYPICAL MOSAIC TILE WALL BASE W/ TILE ABOVE

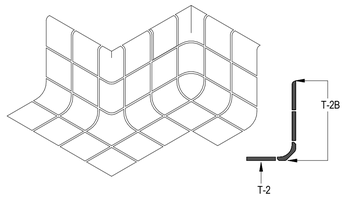


TYPICAL MOSAIC TILE WALL BASE W/O TILE ABOVE

*** REFER TO PLANS, ELEVATIONS, DETAILS & AQUATICS TILE SCHEDULE FOR COLOUR & FINISH AT EACH LOCATION**

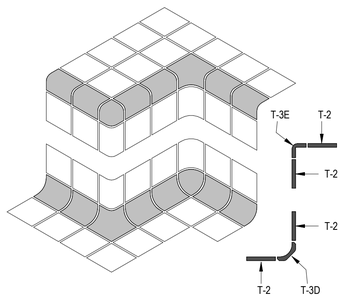



TYPICAL MOSAIC TILE CORNERS - STEAM ROOM TIERED BENCHES

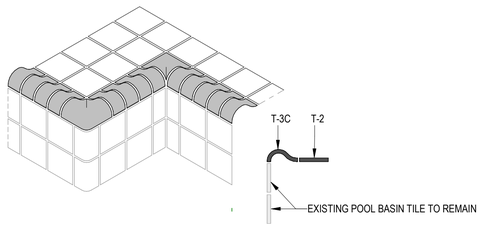

TYPICAL MOSAIC TILE CORNERS - POOL NOSING

1 | TILE ISOMETRIC DETAILS
SCALE: 1 : 5

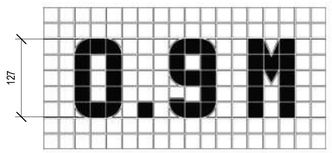

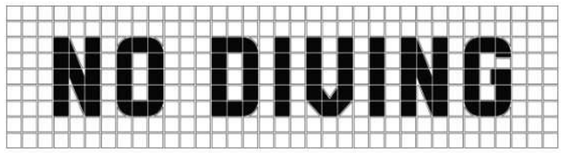

2 | TYP. POOL MARKING
SCALE: 1 : 5

POOL DEPTH MARKER NOTES

CONFIRM DEPTHS OF EXISTING POOL BASIN(S) WITH OWNER

PROVIDE T-4 POOL DEPTH MARKERS ON NEW POOL DECK IN ACCORDANCE WITH NATIONAL BUILDING CODE 2023 ALBERTA EDITION:

7.2.3.18. Pool Markings
1) Except for a wading pool,a swimming pool shall conform to Sentences (2) to (9).
2) The depth of water in a swimming pool shall be plainly marked at the points ofminimum depth,maximum depth, 1.2m depth, and at the points of break between gentle and steep bottom slopes.
3) The words"DEEP AREA" and "SHALLOW AREA" shall be clearly marked at appropriate locations.
4) Depth markings for a swimming pool shall be placed on the deck in legible numerals at least 100mm high in a colour contrasting with the background and be visible both by day and under artificial lighting.
5) If possible,depth markings shall also be located on the wall of the swimming pool, above the operating water level.
6) Depth markings must be placed on both sides and both ends of a swimming pool, and the distance between markings shall be not more than 7.6m.
7) At the 1.2m mark and at any point in a swimming pool where the slope is greater than 1:12, the swimming pool shall be equipped with provisions for the installation of a safety line having a minimum diameter of 19mm and equipped with floats.
8) If movable or adjustable water depth or floors are installed in a swimming pool, suitable markings shall be incorporated to advise bathers of these features.
9) The words "VARIABLE DEPTH – NO DIVING" shall be clearly marked at appropriate locations.

Group2
Architecture
Interior Design

ISSUES / REVISIONS

NO.	DATE	REVISION
5	2025-07-11	ISSUED FOR TENDER PACKAGE #2

Group2 Architecture Interior Design Ltd.

SEAL

ANNELIESE C. FRIIS REGISTERED ARCHITECT ALBERTA

2025-07-10

KEY PLAN

PROJECT NORTH TRUE NORTH

PROJECT TITLE


Innisfail Aquatic Centre Renovation

DRAWING TITLE


FINISH SECTIONS & DETAILS

CHECKED	DRAWN	DRAWING	REVISION
GL	AT	A8.02	5

FILE 25006

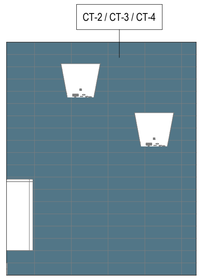

2 | ELEVATION
SCALE: 1 : 25 REF: A7.01

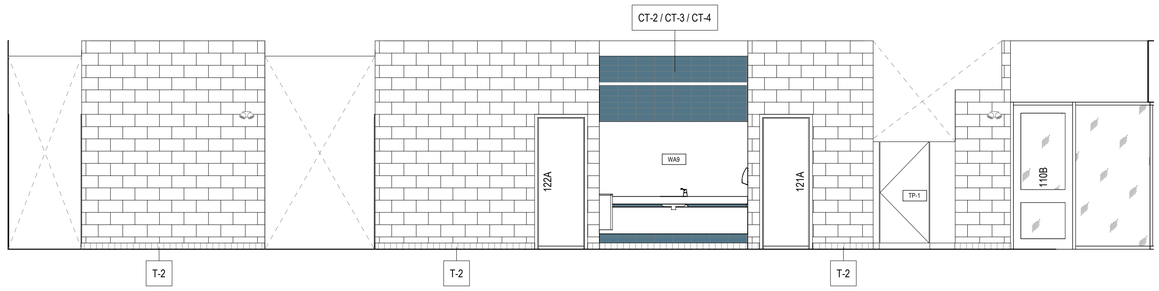

1 | ELEVATION
SCALE: 1 : 50 REF: A7.01

Group2

Architecture
Interior Design

ISSUES / REVISIONS

NO.	DATE	REVISION
5	2025-07-11	ISSUED FOR TENDER PACKAGE #2

Group2 Architecture Interior Design Ltd.

SEAL

ANNELIESE C. FRIIS
REGISTERED
ARCHITECT
ALBERTA

2025-07-10

KEY PLAN

PROJECT TITLE

Innisfail Aquatic Centre Renovation


DRAWING TITLE

INTERIOR ELEVATIONS


CHECKED	DRAWN	DRAWING	REVISION
GL	AT	**A8.03**	5

FILE


25006

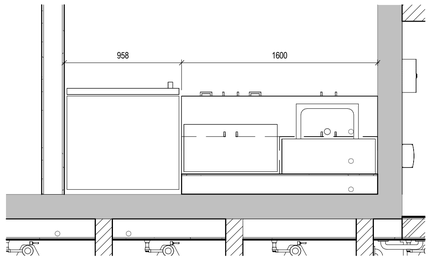


A | 108 STAFF - PLAN
SCALE: 1 : 25

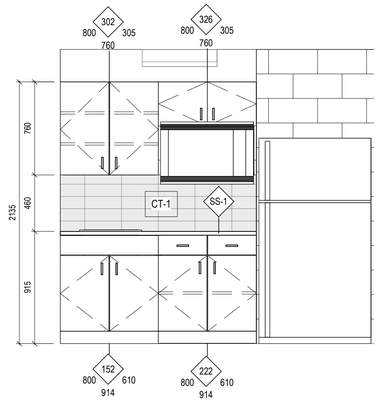


1A | ELEVATION
SCALE: 1 : 25

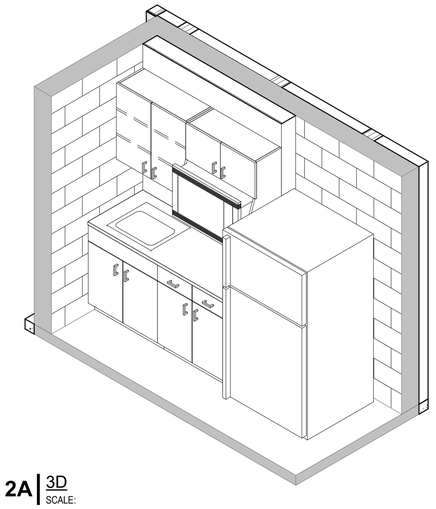


2A | 3D
SCALE:

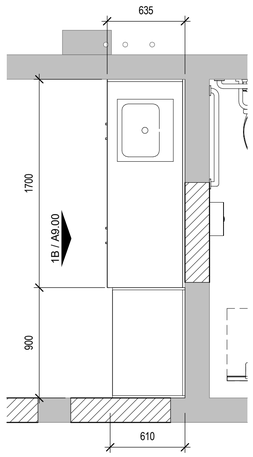

B | 140 FIRST AID - PLAN
SCALE: 1 : 25

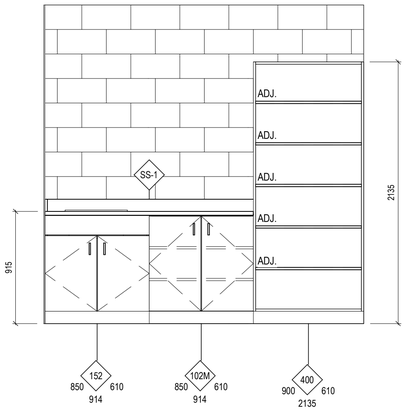


1B | ELEVATION
SCALE: 1 : 25

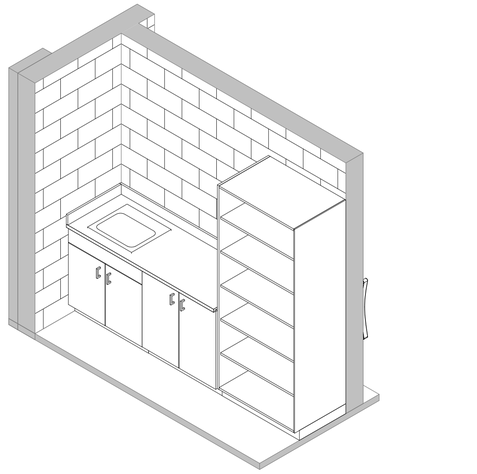


2B | 3D
SCALE:


NOTE: MULTIPURPOSE RM MILLWORK TO BE PRICED SEPERATE

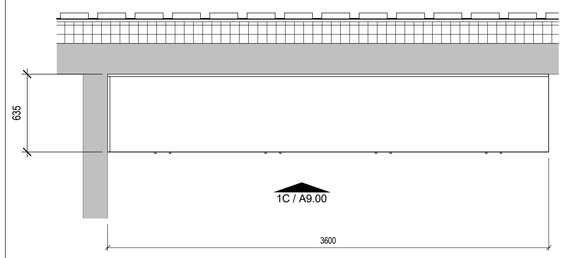

C | 104 EXISTING MULTIPLURPOSE RM - PLAN
SCALE: 1 : 25

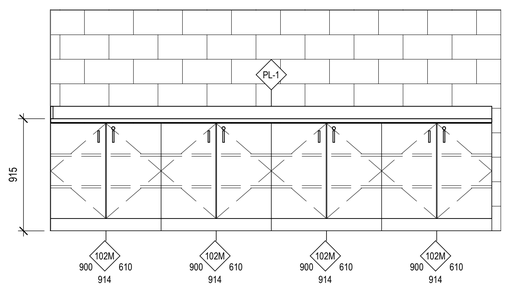


1C | ELEVATION
SCALE: 1 : 25

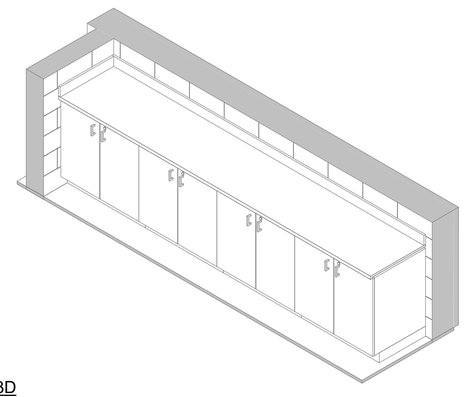

2C | 3D
SCALE:

MILLWORK COMPONENT LEGEND

CDS MODULE MILLWORK TAG

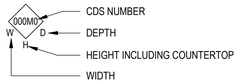

CODES PROVIDED BELOW ARE BASED ON NAAWS STANDARD CABINET DESIGN SERIES.
REFER TO PROJECT SPECIFICATIONS FOR COMPLETE REQUIREMENTS.

BASE CABINETS

152	BASE CABINET - SINK	2
222	BASE CABINET - 2 DRAWERS + 2 DOORS	1
230M	BASE CABINET - 3 DRAWERS	1

WALL HUNG CABINETS

302	WALL HUNG - DOUBLE DOOR	1
326	WALL HUNG - DOUBLE DOOR, OPEN MICROWAVE SHELF	1

TALL CABINETS


400	TALL STORAGE - OPEN ADJUSTABLE SHELVES	1

COUNTERTOPS

1. COMPONENT CODES BELOW INDICATE GENERAL FINISH MATERIAL AND FINISHED EDGE THICKNESSES. REFER TO MILLWORK FINISHES GENERAL NOTES FOR SPECIFIC COLOUR ALLOCATIONS.
2. REFER TO ELEVATIONS FOR COUNTER LENGTHS AND SPECIAL CONDITIONS
3. COUNTER DEPTH DETERMINED BY CABINET DEPTH MINUS TYPICAL OVERHANG, WHERE NO CABINET BELOW DEPTH TO BE NOTED ON ELEVATION.

PL-1	COUNTERTOP - PLASTIC LAMINATE
SS-1	COUNTERTOP - SOLID SURFACE

TYPICAL HARDWARE MOUNTING LOCATIONS

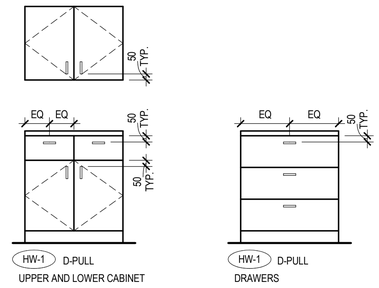

Group2
Architecture
Interior Design

ISSUES / REVISIONS

NO.	DATE	REVISION
5	2025-07-11	ISSUED FOR TENDER PACKAGE #2

Group2 Architecture Interior Design Ltd.

SEAL

ANNELIESE C. FRIIS
REGISTERED ARCHITECT
ALBERTA

2025-07-10


KEY PLAN

PROJECT TITLE
Innisfail Aquatic Centre Renovation


DRAWING TITLE
MILLWORK LARGE SCALE PLANS & ELEVATIONS

CHECKED	DRAWN	DRAWING	REVISION
GL	PP/AT	A9.00	5


FILE
25006

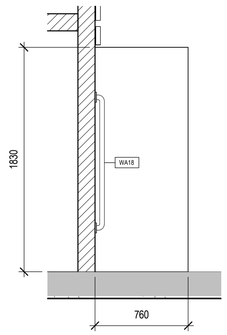


D | 137 UNIVERSAL CHG - PLAN
SCALE: 1 : 25

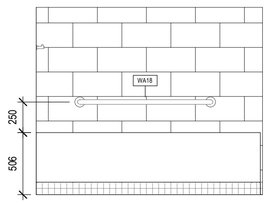


D1 | ELEVATION
SCALE: 1 : 25

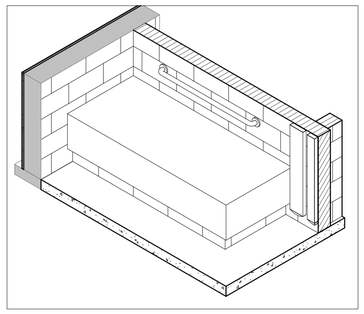


D2 | 3D
SCALE:

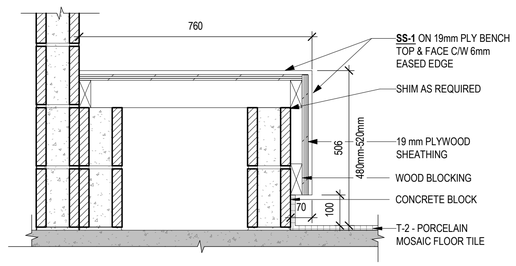


D3 | SECTION
SCALE: 1 : 10

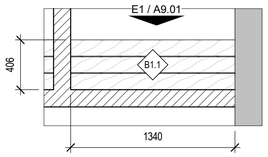


E | TYP. CHANGE BENCH - PLAN
SCALE: 1 : 25

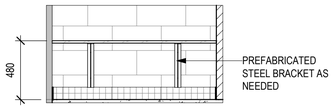


E1 | ELEVATION
SCALE: 1 : 25

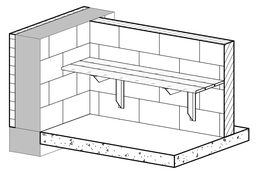


E2 | 3D
SCALE:

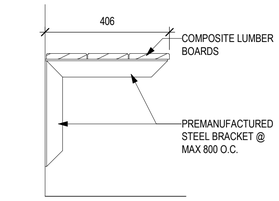


E3 | BENCH SECTION
SCALE: 1 : 10

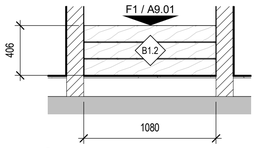


F | TYP. SHOWER BENCH - PLAN
SCALE: 1 : 25

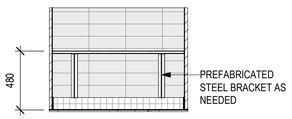


F1 | ELEVATION
SCALE: 1 : 25

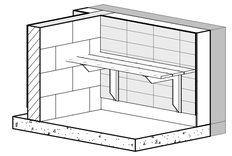


F2 | 3D
SCALE:

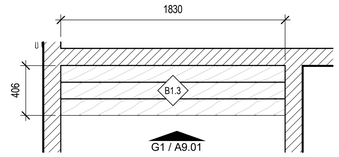


G | 130 FAMILY SHOWER BENCH - PLAN
SCALE: 1 : 25

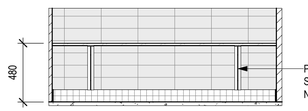


G1 | ELEVATION
SCALE: 1 : 25

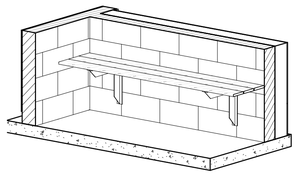


G2 | 3D
SCALE:

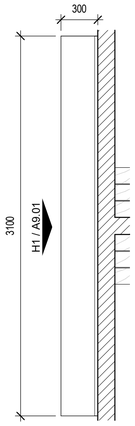


H | 110 CHANGE COUNTER - PLAN
SCALE: 1 : 25

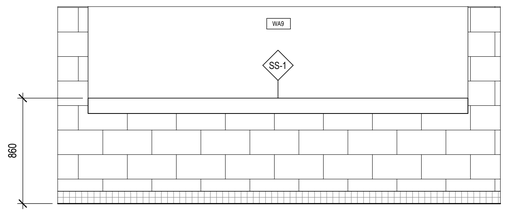

H1 | ELEVATION
SCALE: 1 : 25

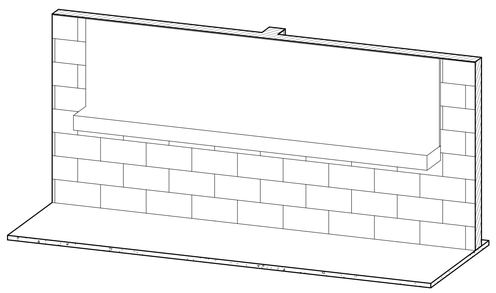


H2 | 3D
SCALE:

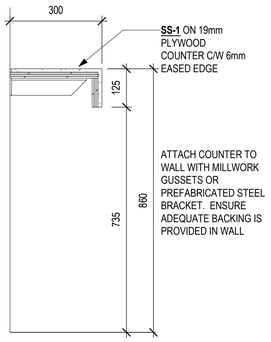

H3 | SECTION
SCALE: 1 : 10

MILLWORK COMPONENT LEGEND

CDS MODULE MILLWORK TAG

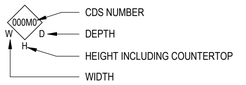

CODES PROVIDED BELOW ARE BASED ON NAAWS STANDARD CABINET DESIGN SERIES. REFER TO PROJECT SPECIFICATIONS FOR COMPLETE REQUIREMENTS.

BASE CABINETS

152	BASE CABINET - SINK	2
222	BASE CABINET - 2 DRAWERS + 2 DOORS	1
230M	BASE CABINET - 3 DRAWERS	1

WALL HUNG CABINETS

302	WALL HUNG - DOUBLE DOOR	1
326	WALL HUNG - DOUBLE DOOR, OPEN MICROWAVE SHELF	1

TALL CABINETS


400	TALL STORAGE - OPEN ADJUSTABLE SHELVES	1

COUNTERTOPS


1. COMPONENT CODES BELOW INDICATE GENERAL FINISH MATERIAL AND FINISHED EDGE THICKNESSES. REFER TO MILLWORK FINISHES GENERAL NOTES FOR SPECIFIC COLOUR ALLOCATIONS.
2. REFER TO ELEVATIONS FOR COUNTER LENGTHS AND SPECIAL CONDITIONS
3. COUNTER DEPTH DETERMINED BY CABINET DEPTH MINUS TYPICAL OVERHANG, WHERE NO CABINET BELOW DEPTH TO BE NOTED ON ELEVATION.

PL-1	COUNTERTOP - PLASTIC LAMINATE
SS-1	COUNTERTOP - SOLID SURFACE

TYPICAL HARDWARE MOUNTING LOCATIONS

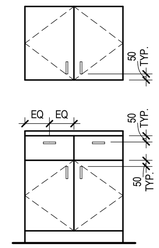

UPPER AND LOWER CABINET

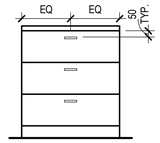

DRAWERS

Group2
Architecture
Interior Design

ISSUES / REVISIONS

NO.	DATE	REVISION
5	2025-07-11	ISSUED FOR TENDER PACKAGE #2

Group2 Architecture Interior Design Ltd.

SEAL

ANNELIESE C. FRIIS REGISTERED ARCHITECT ALBERTA

2025-07-10


KEY PLAN

PROJECT TITLE
Innisfail Aquatic Centre Renovation


DRAWING TITLE
MILLWORK LARGE SCALE PLANS & ELEVATIONS

CHECKED	DRAWN	DRAWING	REVISION
GL	PP/AT	A9.01	5


FILE
25006

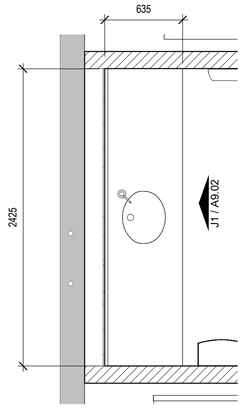


J | 110 SINGLE VANITY - PLAN
SCALE: 1 : 25

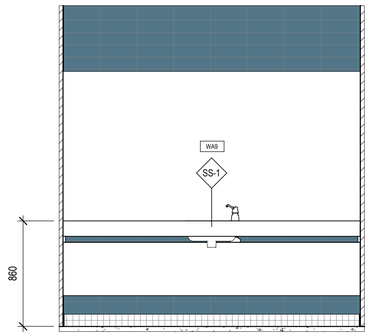


J1 | ELEVATION
SCALE: 1 : 25

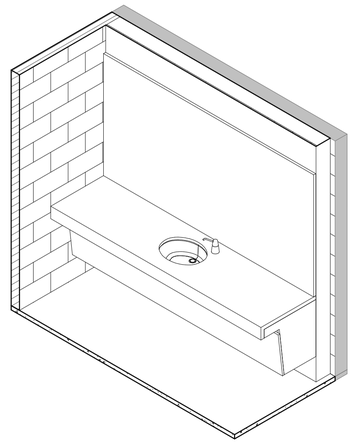


J2 | 3D
SCALE:

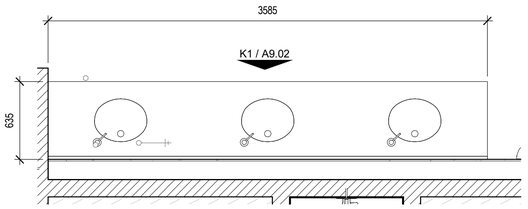

K | 110 TRIPLE VANITY - PLAN
SCALE: 1 : 25

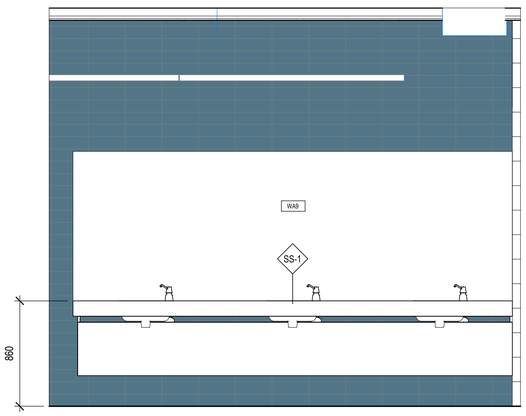


K1 | ELEVATION
SCALE: 1 : 25

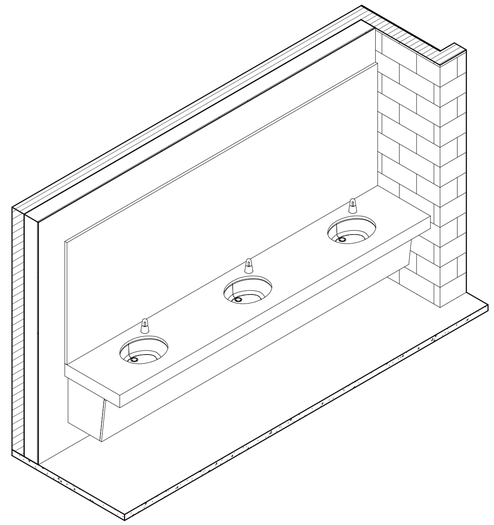

K2 | 3D
SCALE:

MILLWORK COMPONENT LEGEND

CDS MODULE MILLWORK TAG

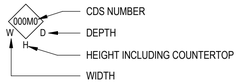

CODES PROVIDED BELOW ARE BASED ON NAAWS STANDARD CABINET DESIGN SERIES.
REFER TO PROJECT SPECIFICATIONS FOR COMPLETE REQUIREMENTS.

BASE CABINETS

152	BASE CABINET - SINK	2
222	BASE CABINET - 2 DRAWERS + 2 DOORS	1
230M	BASE CABINET - 3 DRAWERS	1

WALL HUNG CABINETS

302	WALL HUNG - DOUBLE DOOR	1
326	WALL HUNG - DOUBLE DOOR, OPEN MICROWAVE SHELF	1

TALL CABINETS


400	TALL STORAGE - OPEN ADJUSTABLE SHELVES	1

COUNTERTOPS


1. COMPONENT CODES BELOW INDICATE GENERAL FINISH MATERIAL AND FINISHED EDGE THICKNESSES. REFER TO MILLWORK FINISHES GENERAL NOTES FOR SPECIFIC COLOUR ALLOCATIONS.
2. REFER TO ELEVATIONS FOR COUNTER LENGTHS AND SPECIAL CONDITIONS
3. COUNTER DEPTH DETERMINED BY CABINET DEPTH MINUS TYPICAL OVERHANG, WHERE NO CABINET BELOW DEPTH TO BE NOTED ON ELEVATION.

PL-1	COUNTERTOP - PLASTIC LAMINATE
SS-1	COUNTERTOP - SOLID SURFACE


TYPICAL HARDWARE MOUNTING LOCATIONS

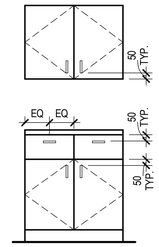

HW-1 D-PULL
UPPER AND LOWER CABINET

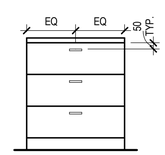

HW-1 D-PULL
DRAWERS

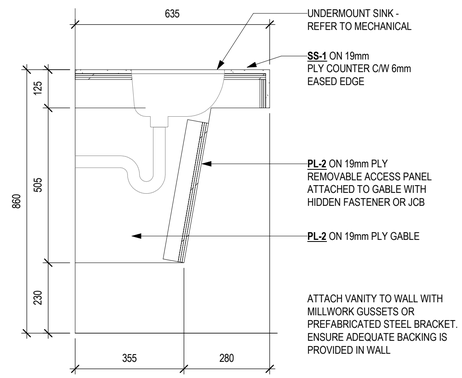

K3 | VANITY SECTION
SCALE: 1 : 10

Group2
Architecture
Interior Design

ISSUES / REVISIONS

NO.	DATE	REVISION
5	2025-07-11	ISSUED FOR TENDER PACKAGE #2

Group2 Architecture Interior Design Ltd.

SEAL

ANNELIESE C. FRIIS
REGISTERED
ARCHITECT
ALBERTA

2025-07-10


KEY PLAN

PROJECT TITLE
Innisfail Aquatic Centre Renovation


DRAWING TITLE
MILLWORK LARGE SCALE PLANS & ELEVATIONS

CHECKED	DRAWN	DRAWING	REVISION
GL	PP/AT	A9.02	5


FILE
25006

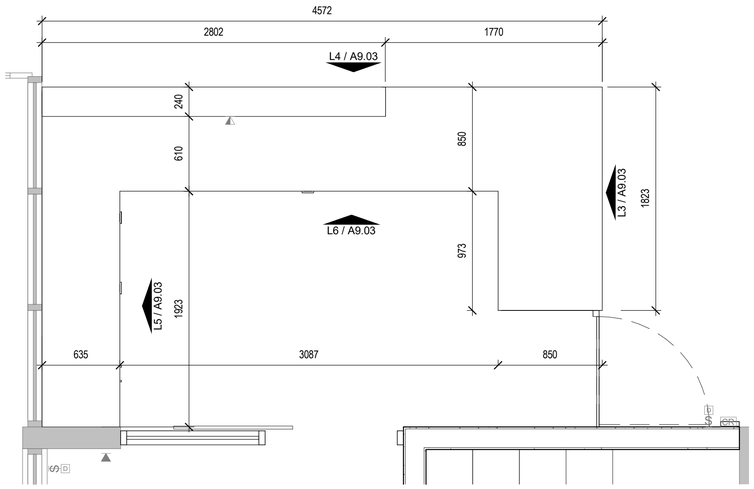


L | 106 RECEPTION - PLAN
SCALE: 1 : 25

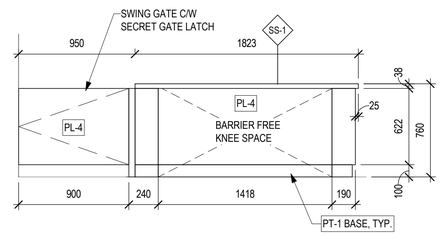


L3 | ELEVATION
SCALE: 1 : 25

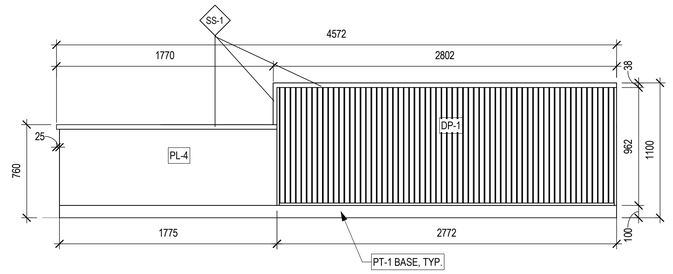


L4 | ELEVATION
SCALE: 1 : 25

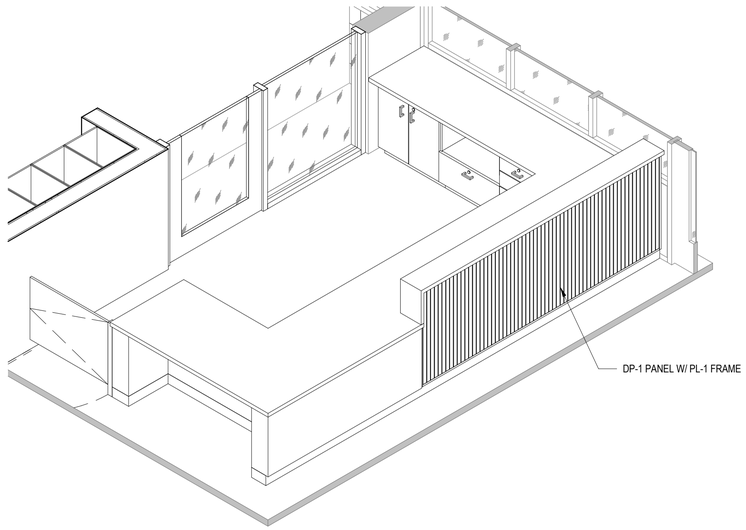


L1 | 3D
SCALE:

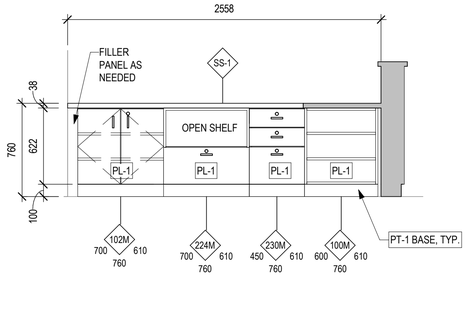

L5 | ELEVATION
SCALE: 1 : 25

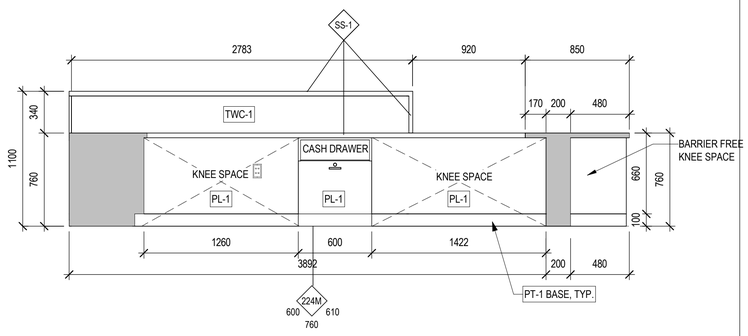

L6 | ELEVATION
SCALE: 1 : 25

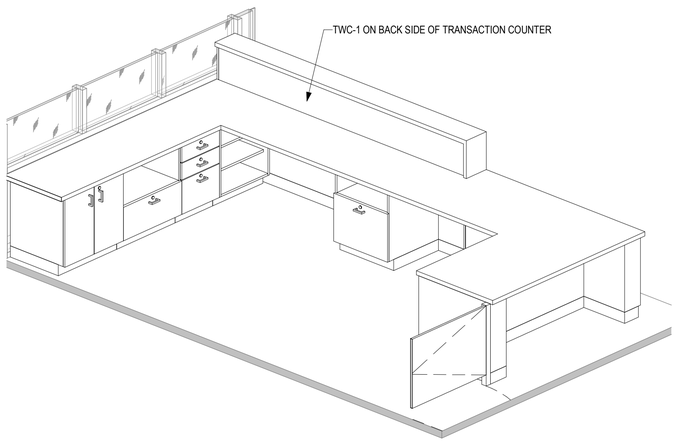

L2 | 3D
SCALE:

RECEPTION DESK NOTES

- ALL RECEPTION DESK CABINETS AND DRAWERS TO BE LOCKABLE
- PROVIDE 1 GROMMET PER WORKSTATION - CONFIRM LOCATIONS WITH OWNER BEFORE CUTTING
- PROVIDE FILE HANGING HARDWARE AT ALL BOTTOM DRAWERS
- CONFIRM SIZE OF CASH DRAWER WITH OWNER BEFORE FABRICATING

Group2
Architecture
Interior Design

ISSUES / REVISIONS

NO.	DATE	REVISION
5	2025-07-11	ISSUED FOR TENDER PACKAGE #2

Group2 Architecture Interior Design Ltd.

SEAL

ANNELIESE C. FRIS
REGISTERED
ARCHITECT
ALBERTA

2025-07-10


KEY PLAN

PROJECT TITLE
Innisfail Aquatic Centre Renovation

DRAWING TITLE
MILLWORK LARGE SCALE PLANS & ELEVATIONS

CHECKED	DRAWN	DRAWING	REVISION
GL	PP/AT	A9.03	5

FILE
25006

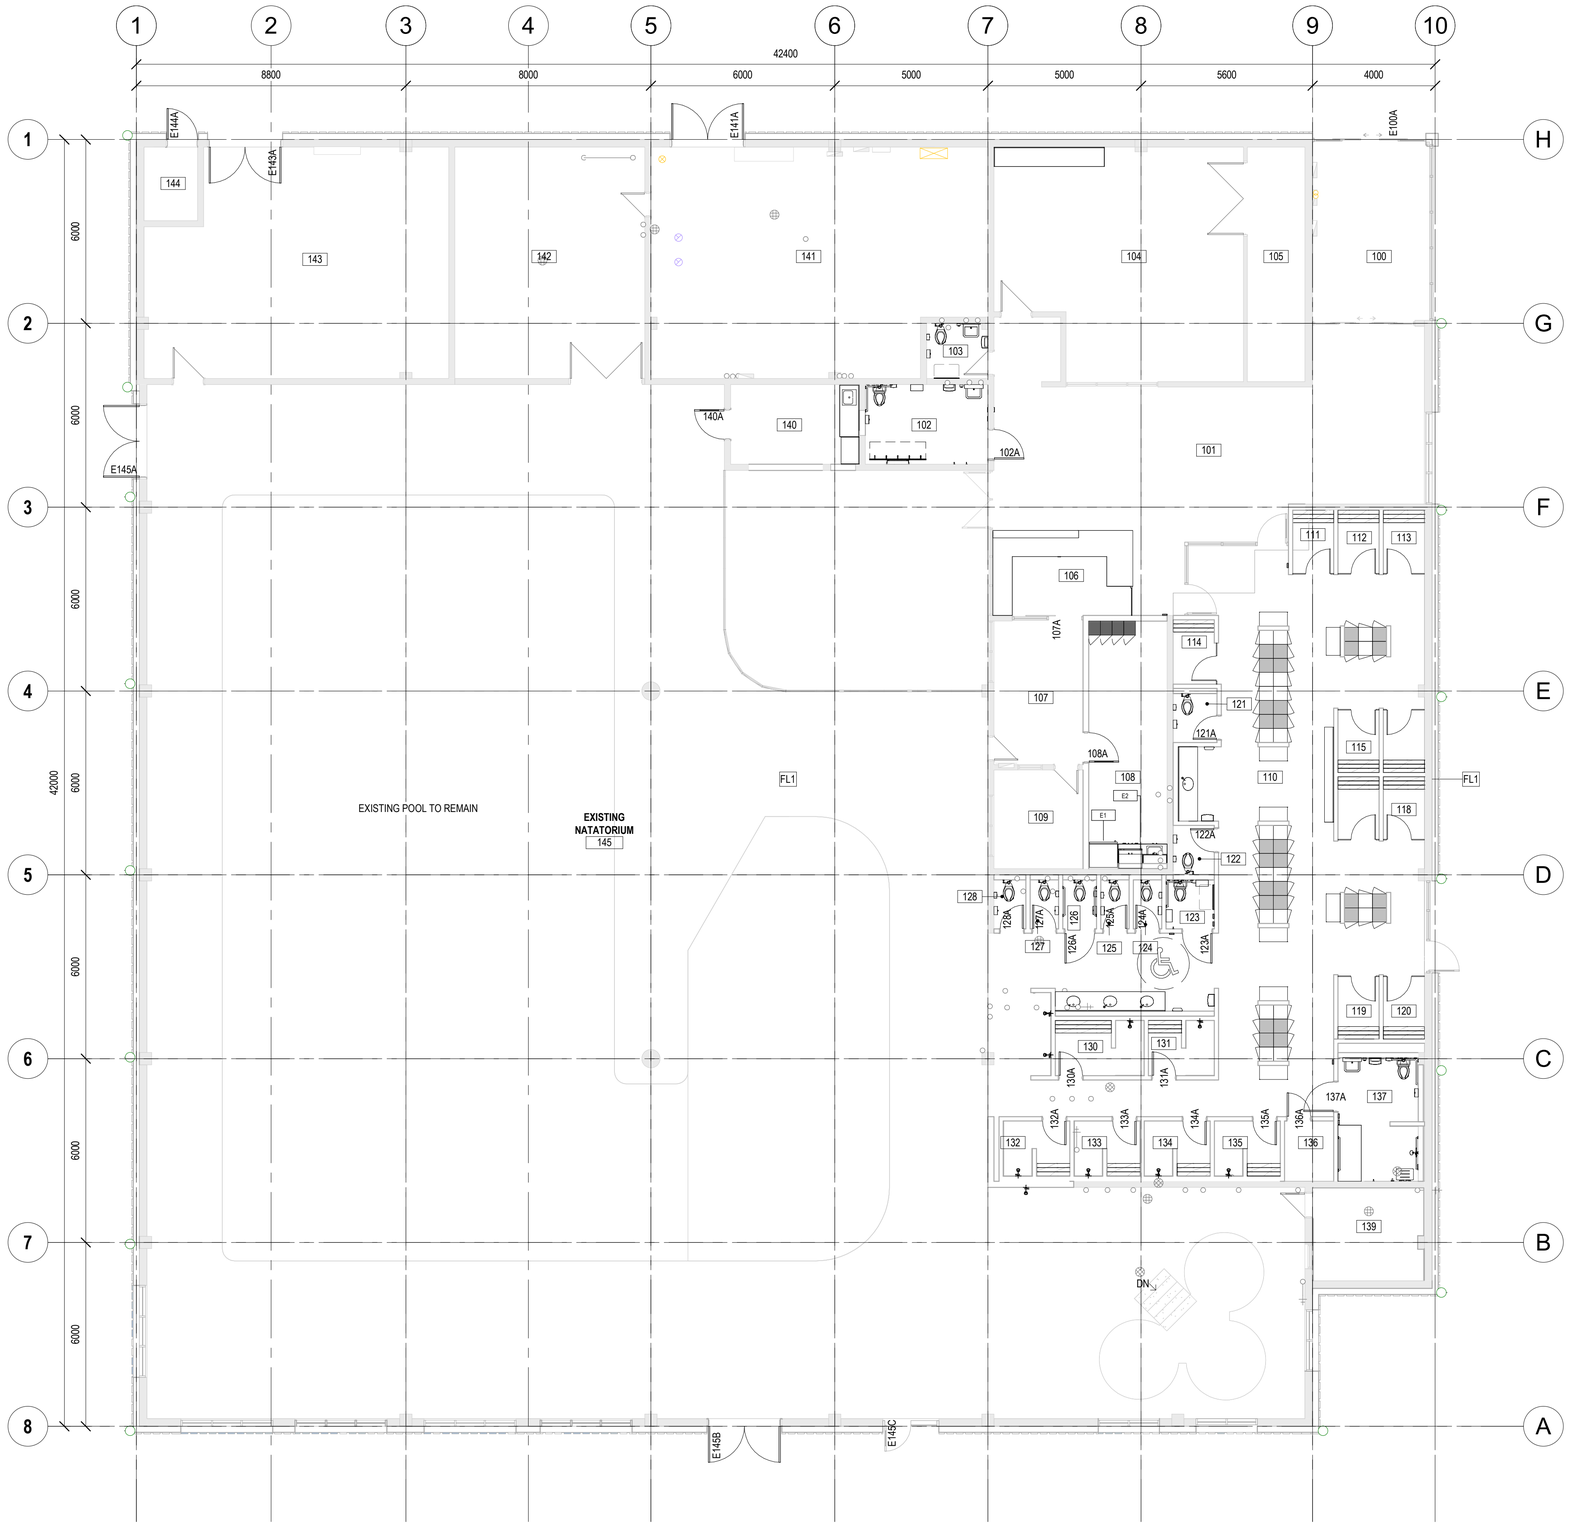

1 | FURNITURE AND EQUIPMENT FLOOR PLAN
SCALE: 1 : 100

ROOM SCHEDULE

NUMBER	NAME	AREA
100	EXISTING VESTIBULE	21 m²
101	EXISTING LOBBY	76 m²
102	UNIVERSAL W/C	10 m²
103	EXISTING W/C	4 m²
104	EXISTING MULTIPURPOSE RM	57 m²
105	EXISTING SUPPLY RM	14 m²
106	RECEPTION	17 m²
107	STAFF	14 m²
108	STAFF RM	20 m²
109	OFFICE	9 m²
110	GENDER INCLUSIVE CHANGE RM	123 m²
111	CHANGE RM	3 m²
112	CHANGE RM	3 m²
113	CHANGE RM	3 m²
114	CHANGE RM	3 m²
115	CHANGE RM	3 m²
116	CHANGE RM	3 m²
117	CHANGE RM	3 m²
118	CHANGE RM	3 m²
119	CHANGE RM	3 m²
120	CHANGE RM	3 m²
121	W/C	2 m²
122	W/C	2 m²
123	BF W/C	2 m²
124	W/C	1 m²
125	W/C	1 m²
126	LIMITED MOBILITY W/C	2 m²
127	W/C	1 m²
128	W/C	2 m²
129	SHOWER	6 m²
130	FAMILY SHOWER RM	5 m²
131	SHOWER RM	4 m²
132	SHOWER RM	4 m²
133	SHOWER RM	4 m²
134	SHOWER RM	4 m²
135	SHOWER RM	4 m²
136	STEAM RM MECH	3 m²
137	UNIVERSAL DRESSING & SHOWER RM	10 m²
139	EXSITING STEAM RM	11 m²
140	FIRST AID RM	11 m²
141	EXISTING MECH RM	78 m²
142	EXISTING STORAGE	47 m²
143	EXISTING POOL MECH	70 m²
144	EXISTING CHEMICAL RM	4 m²
145	EXISTING NATATORIUM	979 m²

SPECIALTY EQUIPMENT SCHEDULE

MARK	DESCRIPTION	COUNT
B1	BENCH	8
E1	REFRIGERATOR	1
E2	MICROWAVE	1
LK-1	SOLID PLASTIC LOCKERS - SINGLE TIER, 1830mm HIGH	22
LK-2	SOLID PLASTIC LOCKERS - DOUBLE TIER,1830mm HIGH	28
LK-3	SOLID PLASTIC LOCKERS - DOUBLE TIER, 1220mm HIGH	5

SOLID PLASTIC LOCKERS COLOUR LEGEND

LK-1
SOLID PLASTIC LOCKERS - SINGLE TIER, 1830MM HIGH

LK-2
SOLID PLASTIC LOCKERS - DOUBLE TIER, 1830MM HIGH

LK-3
SOLID PLASTIC LOCKERS - DOUBLE TIER, 1220MM HIGH

Group2
Architecture
Interior Design

ISSUES / REVISIONS

NO.	DATE	REVISION
5	2025-07-11	ISSUED FOR TENDER PACKAGE #2

Group2 Architecture Interior Design Ltd.

SEAL

ANNELIESE C. FRIIS
REGISTERED ARCHITECT
ALBERTA

2025-07-10

KEY PLAN

PROJECT NORTH TRUE NORTH

PROJECT TITLE

Innisfail Aquatic Centre Renovation

DRAWING TITLE

FURNITURE AND EQUIPMENT FLOOR PLAN

CHECKED	DRAWN	DRAWING	REVISION
GL	PP	A10.00	5

FILE
25006