PREFINISHED METAL PANEL COLOUR LEGEND

1A
COLOUR: HERON BLUE
PROFILE: FLUSHWALL PANEL
REVEAL: 76.2 MM

1B
COLOUR: SLATE BLUE
PROFILE: FLUSHWALL PANEL
REVEAL: 76.2 MM


1C
COLOUR: SURF WHITE
PROFILE: FLUSHWALL PANEL
REVEAL: 76.2 MM

1D
COLOUR: POLAR WHITE
PROFILE: FLUSHWALL PANEL
REVEAL: 76.2 MM


1E - AT ENTRANCE ONLY
COLOUR: SILVER METALIC
PROFILE: FLUSHWALL PANEL
REVEAL: 0 MM

GENERAL EXTERIOR ELEVATION NOTES


1. ALUMINUM WINDOW AND DOOR FLASHING TO MATCH FRAMES UNLESS NOTED OTHERWISE.
2. FLASHING AND TRIM TO MATCH 1E SILVER METALIC AT ENTRY LOCATION
3. CORNER TRIM TO MATCH ADJACENT PANELS UNLESS NOTED OTHERWISE
4. ARCHITECT TO CONFIRM COLOUR OF GUTTER FROM STANDARD RANGE.

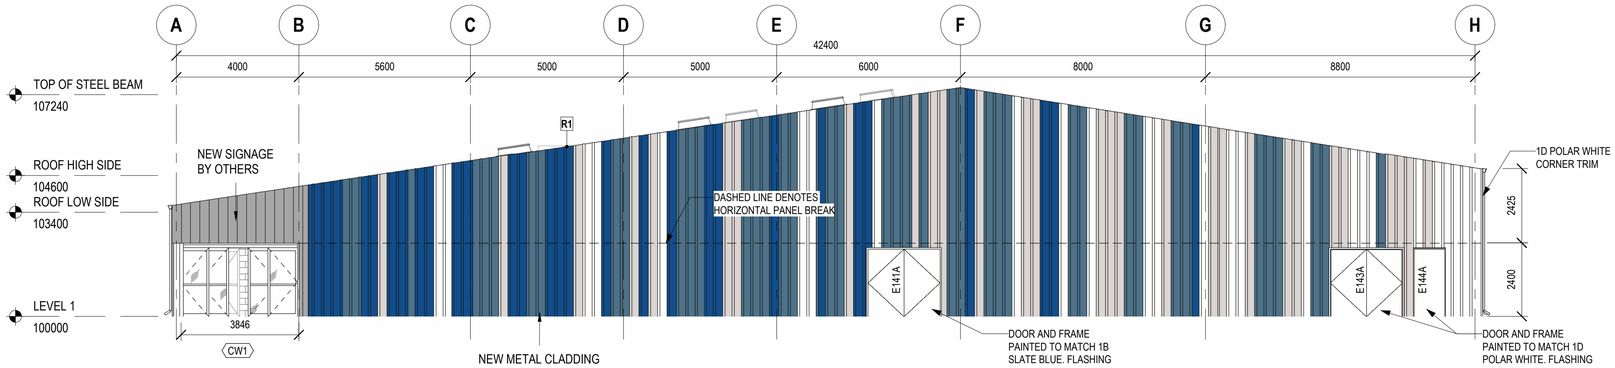


1 NORTH ELEVATION
SCALE: 1 : 100

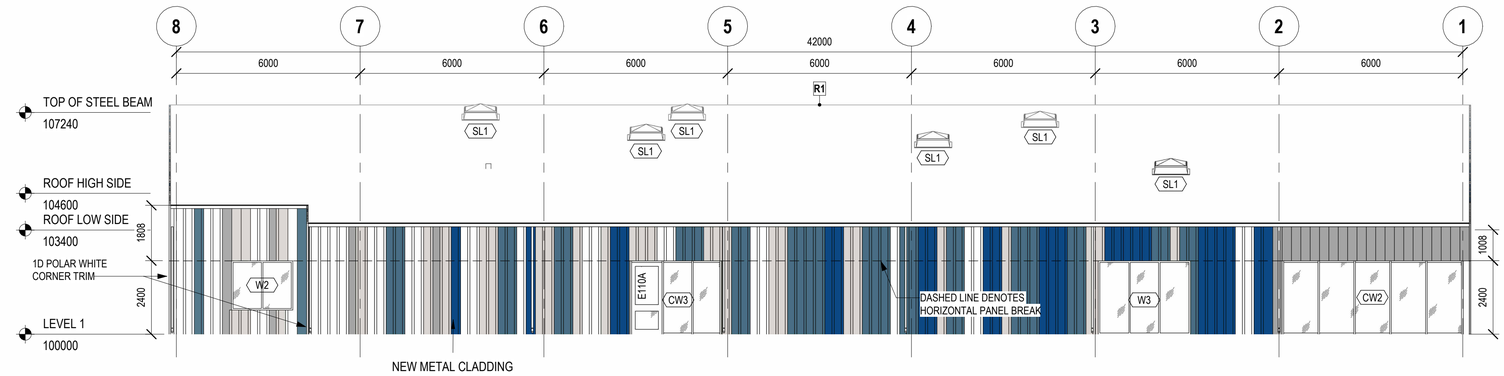

2 EAST ELEVATION
SCALE: 1 : 100

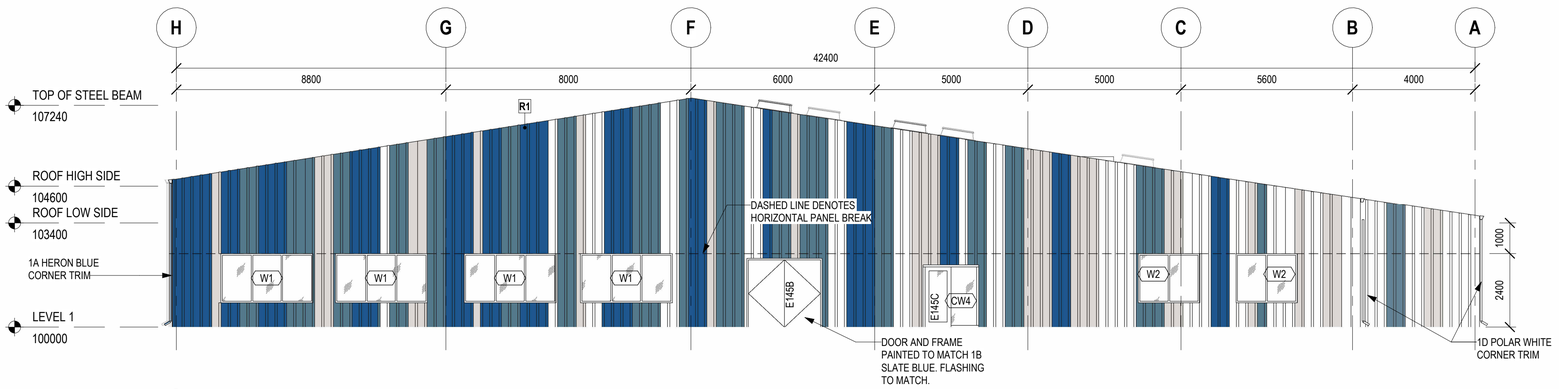

3 SOUTH ELEVATION
SCALE: 1 : 100

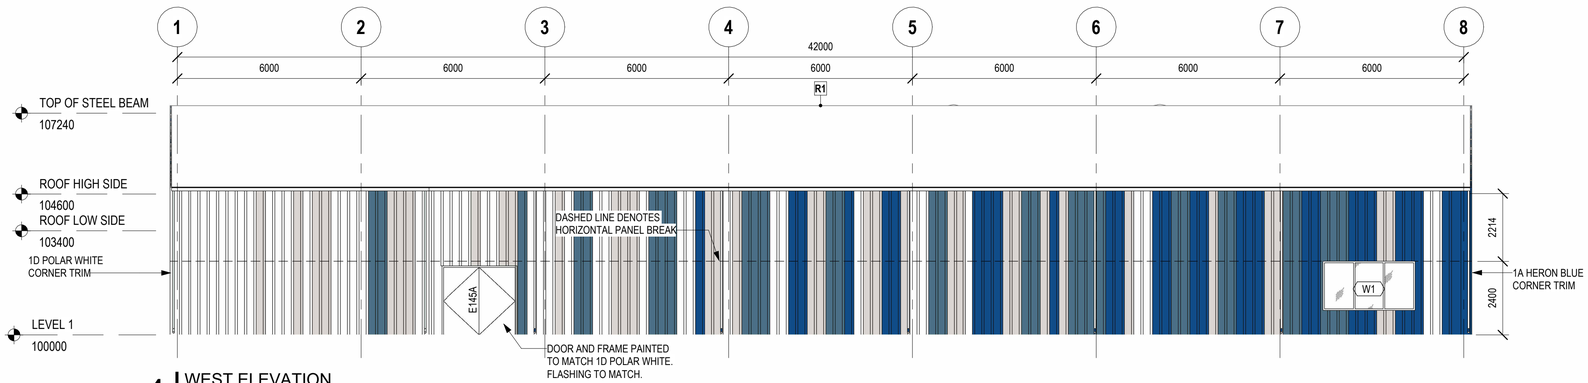

4 WEST ELEVATION
SCALE: 1 : 100

Group2
Architecture
Interior Design

ISSUES / REVISIONS

NO.	DATE	REVISION
1	2025-06-06	ISSUED FOR TENDER PACKAGE #1

Group2 Architecture Interior Design Ltd.

SEAL

KEY PLAN

PROJECT TITLE
Innisfail Aquatic Centre Renovation

DRAWING TITLE
EXTERIOR ELEVATIONS

CHECKED	DRAWN	DRAWING	REVISION
GL	JL/PP	A3.10	1

FILE
25006